

ARCHITECTURAL DRAWINGS SET.

RESIDENCIAL
PLOT # 1, STREET# CENTRAL BLVD ,
SECTOR- C, PHASE - IV, DHA ISLAMABAD.

CLIENT.

MR. MUHAMMAD SHAKIR SHAHID TAQI

LIST OF DRAWING ARCHITECTURAL

S.NO	DWG:#	DRAWING TITLE	REMARKS
1.	A-00	LIST OF DRAWINGS	
2.	A-01	3D VIEWS	
3.	A-02	PROPOSED LAYOUT PLAN (BASEMENT FLOOR)	
4.	A-03	PROPOSED LAYOUT PLAN (GROUND FLOOR)	
5.	A-04	PROPOSED LAYOUT PLAN (FIRST FLOOR)	
6.	A-05	PROPOSED LAYOUT PLAN (MUMTY FLOOR)	
7.	A-06	DIMENSION LAYOUT PLAN (BASEMENT FLOOR)	
8.	A-07	DIMENSION LAYOUT PLAN (GROUND FLOOR)	
9.	A-08	DIMENSION LAYOUT PLAN (FIRST FLOOR)	
10.	A-09	DIMENSION LAYOUT PLAN (MUMTY FLOOR)	
11.	A-10	FRONT ELEVATION	
12.	A-11	REAR ELEVATION	
13.	A-12	RIGHT SIDE ELEVATION	
14.	A-13	LEFT SIDE ELEVATION	
15.	A-14	SECTION- AA	
16.	A-15	SECTION- BB	
17.	A-16	STAIR CASE 01 DETAILS	
18.	A-17	STAIR CASE 02 DETAILS	
19.	A-18	PORCH DETAILS	
20.	A-19	BOUNDARY WALL DETAILS	
21.	A-20	RAMP & ROOF TOP FINISHING DETAILS	
22.	A-21	SCHEDULE OF OPENING LAYOUT PLAN (BASEMENT FLOOR)	
23.	A-22	SCHEDULE OF OPENING LAYOUT PLAN (GROUND FLOOR)	
24.	A-23	SCHEDULE OF OPENING LAYOUT PLAN (FIRST FLOOR)	
25.	A-24	SCHEDULE OF OPENING LAYOUT PLAN (MUMTY FLOOR)	
26.	A-25	DOOR & WINDOW SCHEDULE DETAIL	

DRAWING NO. A-00	DESIGN BUILD LIVE ARCHITECTURE , INTERIOR DESIGN , FURNITURE & CONSTRUCTION OFFICE: PLAZA # 17-A, BUSINESS BAY, SECTOR-F, DHA-1 RAWALPINDI. UAN: 0334-2226666			DATE. JAN, 2026	CLIENT. MR. MUHAMMAD SHAKIR SHAHID TAQI	TITLE. LIST OF DRAWINGS
dbl  Design Build Live	PROJECT ARCHITECT AR. HOOR GARDEZI	DRAWN BY. RIZWAN TARIQ	CHECKED BY: AR. MOHSIN ALEE	THIS DRAWING SUPERSEDES ALL PREVIOUS DRAWINGS OF THE SAME TITLE	PROJECT. RESIDENCIAL PLOT # 1, STREET# CENTRAL BLVD , SECTOR- C, PHASE - IV, DHA ISLAMABAD.	ALL RIGHTS RESERVED. NO PART OF THIS DRAWING MAY BE REPRODUCED OR USED IN ANY FORM OR BY ANY MEANS WITHOUT THE PRIOR PERMISSION OF HOLZINN HOME, ARCHITECTS.
		SCALE. NTS				




FRONT ELEVATION




RIGHT SIDE ELEVATION

DRAWING NO. A-01	DESIGN BUILD LIVE ARCHITECTURE , INTERIOR DESIGN , FURNITURE & CONSTRUCTION OFFICE: PLAZA # 17-A, BUSINESS BAY, SECTOR-F, DHA-1 RAWALPINDI. UAN: 0334-2226666			DATE. JAN, 2026	CLIENT. MR. MUHAMMAD SHAKIR SHAHID TAQI	TITLE. 3D VIEWS
dbl ■■■■ Design Build Live	PROJECT ARCHITECT AR. HOOR GARDEZI	DRAWN BY. RIZWAN TARIQ	CHECKED BY: AR. MOHSIN ALEE	THIS DRAWING SUPERSEDES ALL PREVIOUS DRAWINGS OF THE SAME TITLE	PROJECT. RESIDENCIAL PLOT # 1, STREET# CENTRAL BLVD , SECTOR- C, PHASE - IV, DHA ISLAMABAD.	ALL RIGHTS RESERVED. NO PART OF THIS DRAWING MAY BE REPRODUCED OR USED IN ANY FORM OR BY ANY MEANS WITHOUT THE PRIOR PERMISSION OF HOLZINN HOME, ARCHITECTS.
		SCALE. NTS				

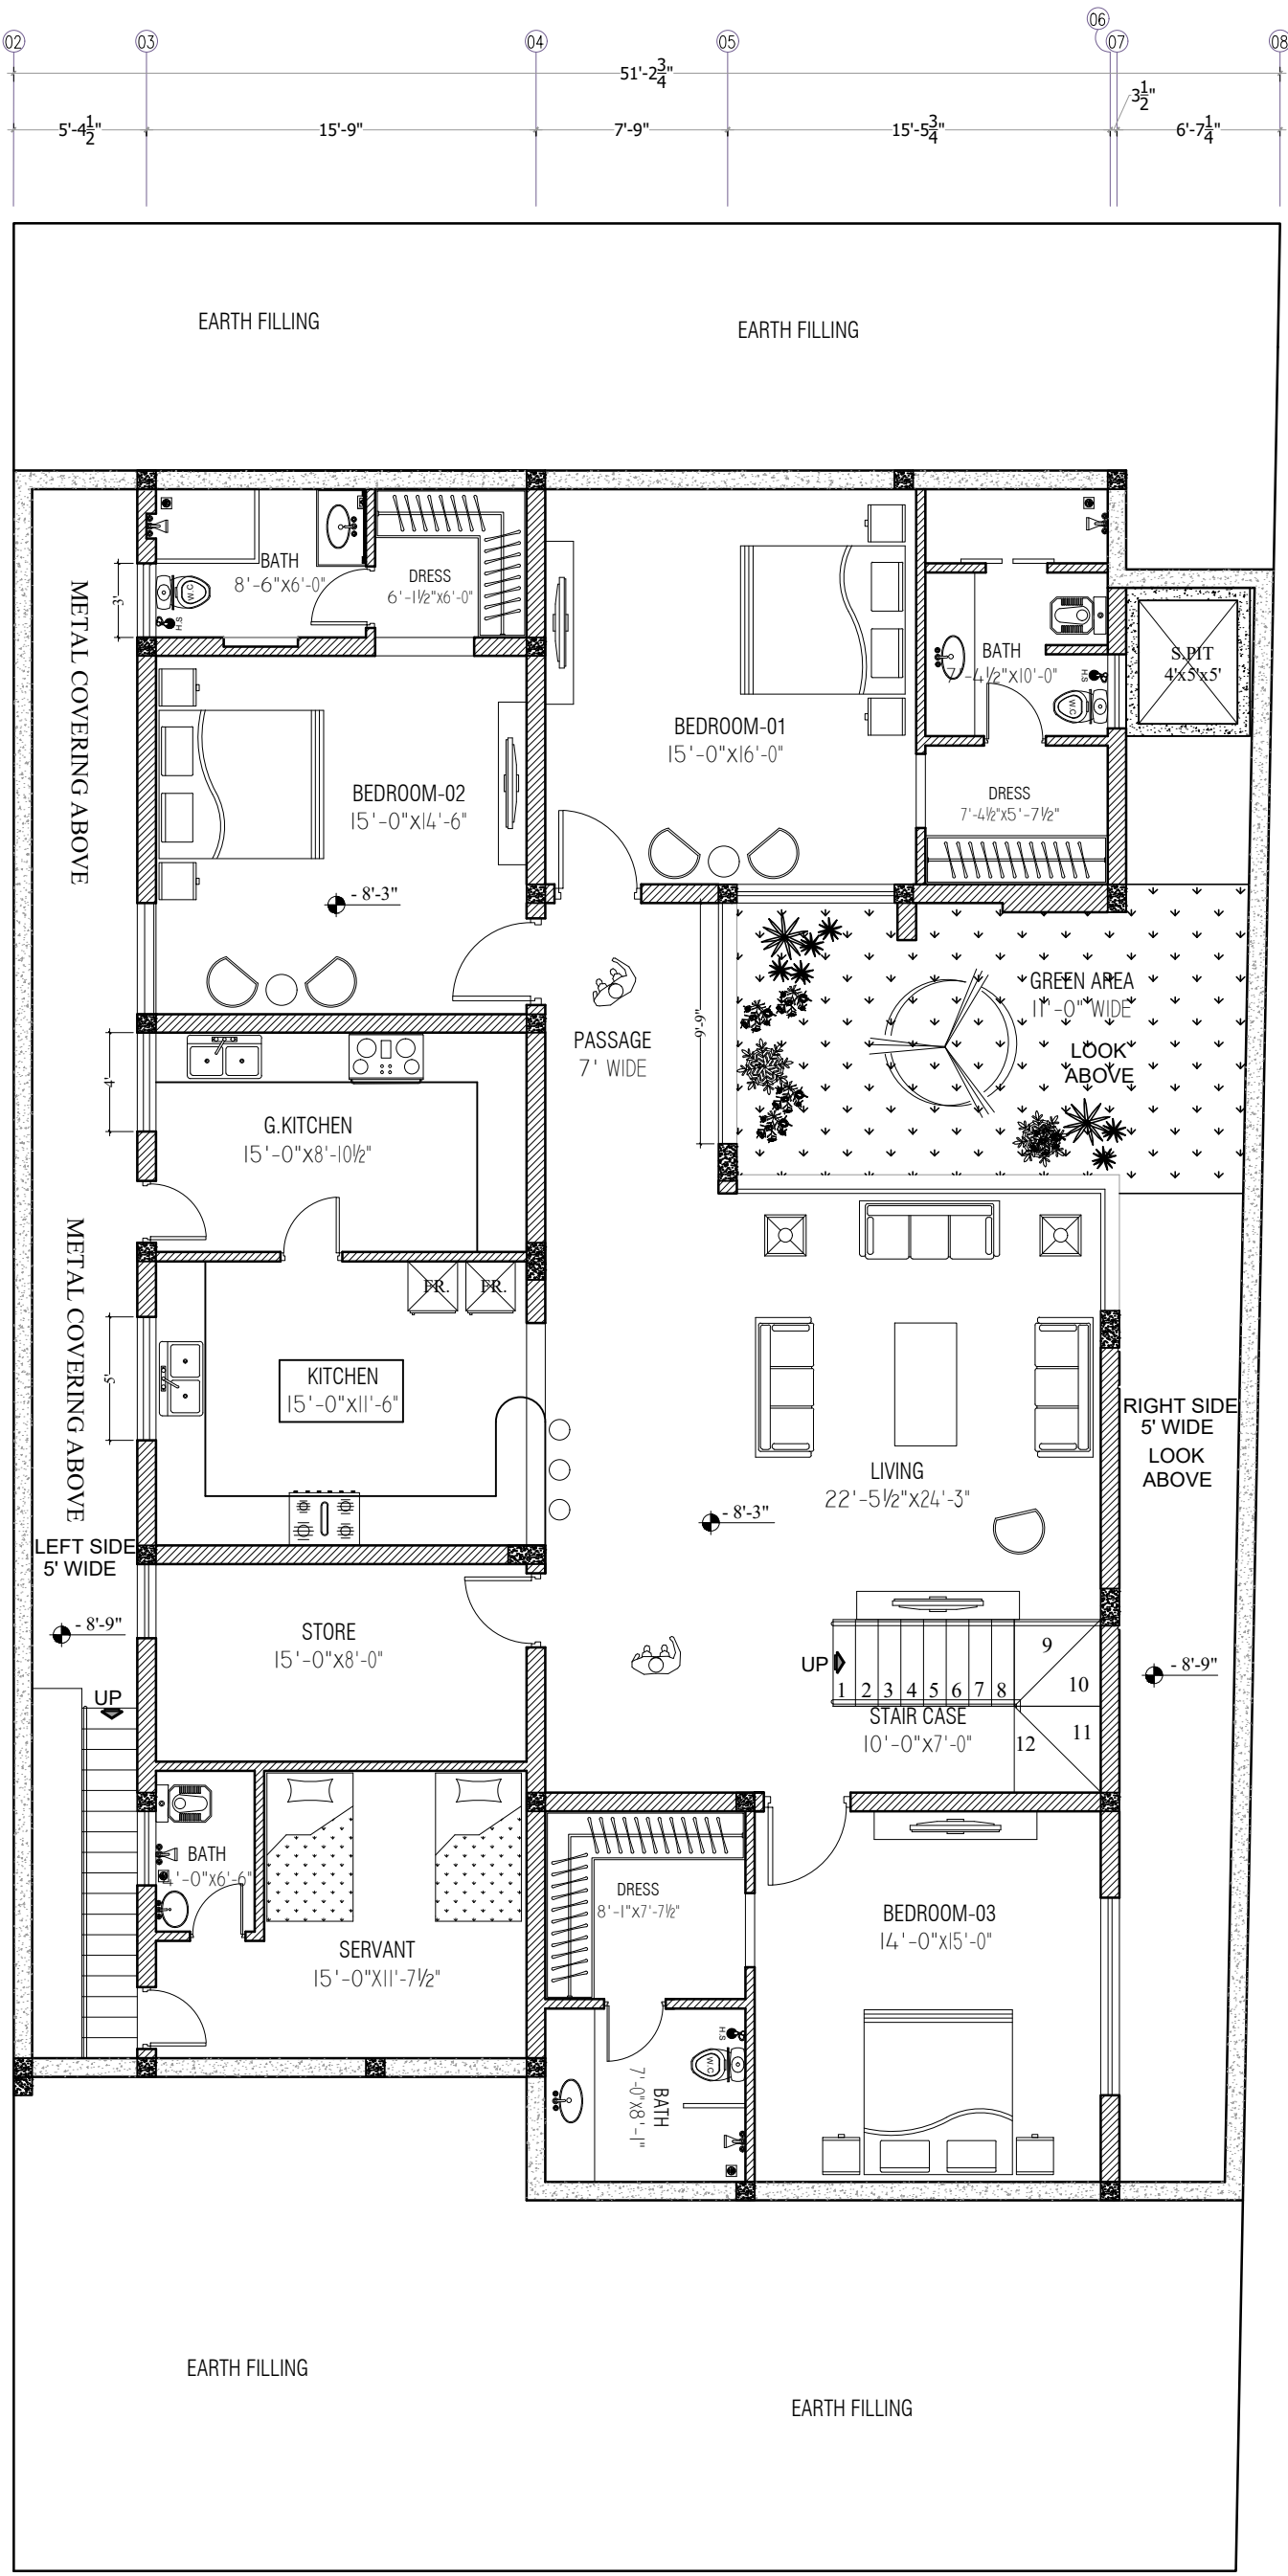


BASEMENT FLOOR PLAN

DRAWING NO. A-02	DESIGN BUILD LIVE ARCHITECTURE , INTERIOR DESIGN , FURNITURE & CONSTRUCTION OFFICE: PLAZA # 17-A, BUSINESS BAY, SECTOR-F, DHA-1 RAWALPINDI. UAN: 0334-2226666			DATE. JAN, 2026	CLIENT. MR. MUHAMMAD SHAKIR SHAHID TAQI	TITLE. PROPOSED LAYOUT PLAN (BASEMENT FLOOR)
dbl ■■■ Design Build Live	PROJECT ARCHITECT AR. HOOR GARDEZI	DRAWN BY. RIZWAN TARIQ	CHECKED BY: AR. MOHSIN ALEE	THIS DRAWING SUPERSEDES ALL PREVIOUS DRAWINGS OF THE SAME TITLE	PROJECT. RESIDENCIAL PLOT # 1, STREET# CENTRAL BLVD , SECTOR- C, PHASE - IV, DHA ISLAMABAD.	ALL RIGHTS RESERVED. NO PART OF THIS DRAWING MAY BE REPRODUCED OR USED IN ANY FORM OR BY ANY MEANS WITHOUT THE PRIOR PERMISSION OF HOLZINN HOME, ARCHITECTS.
		SCALE. NTS				

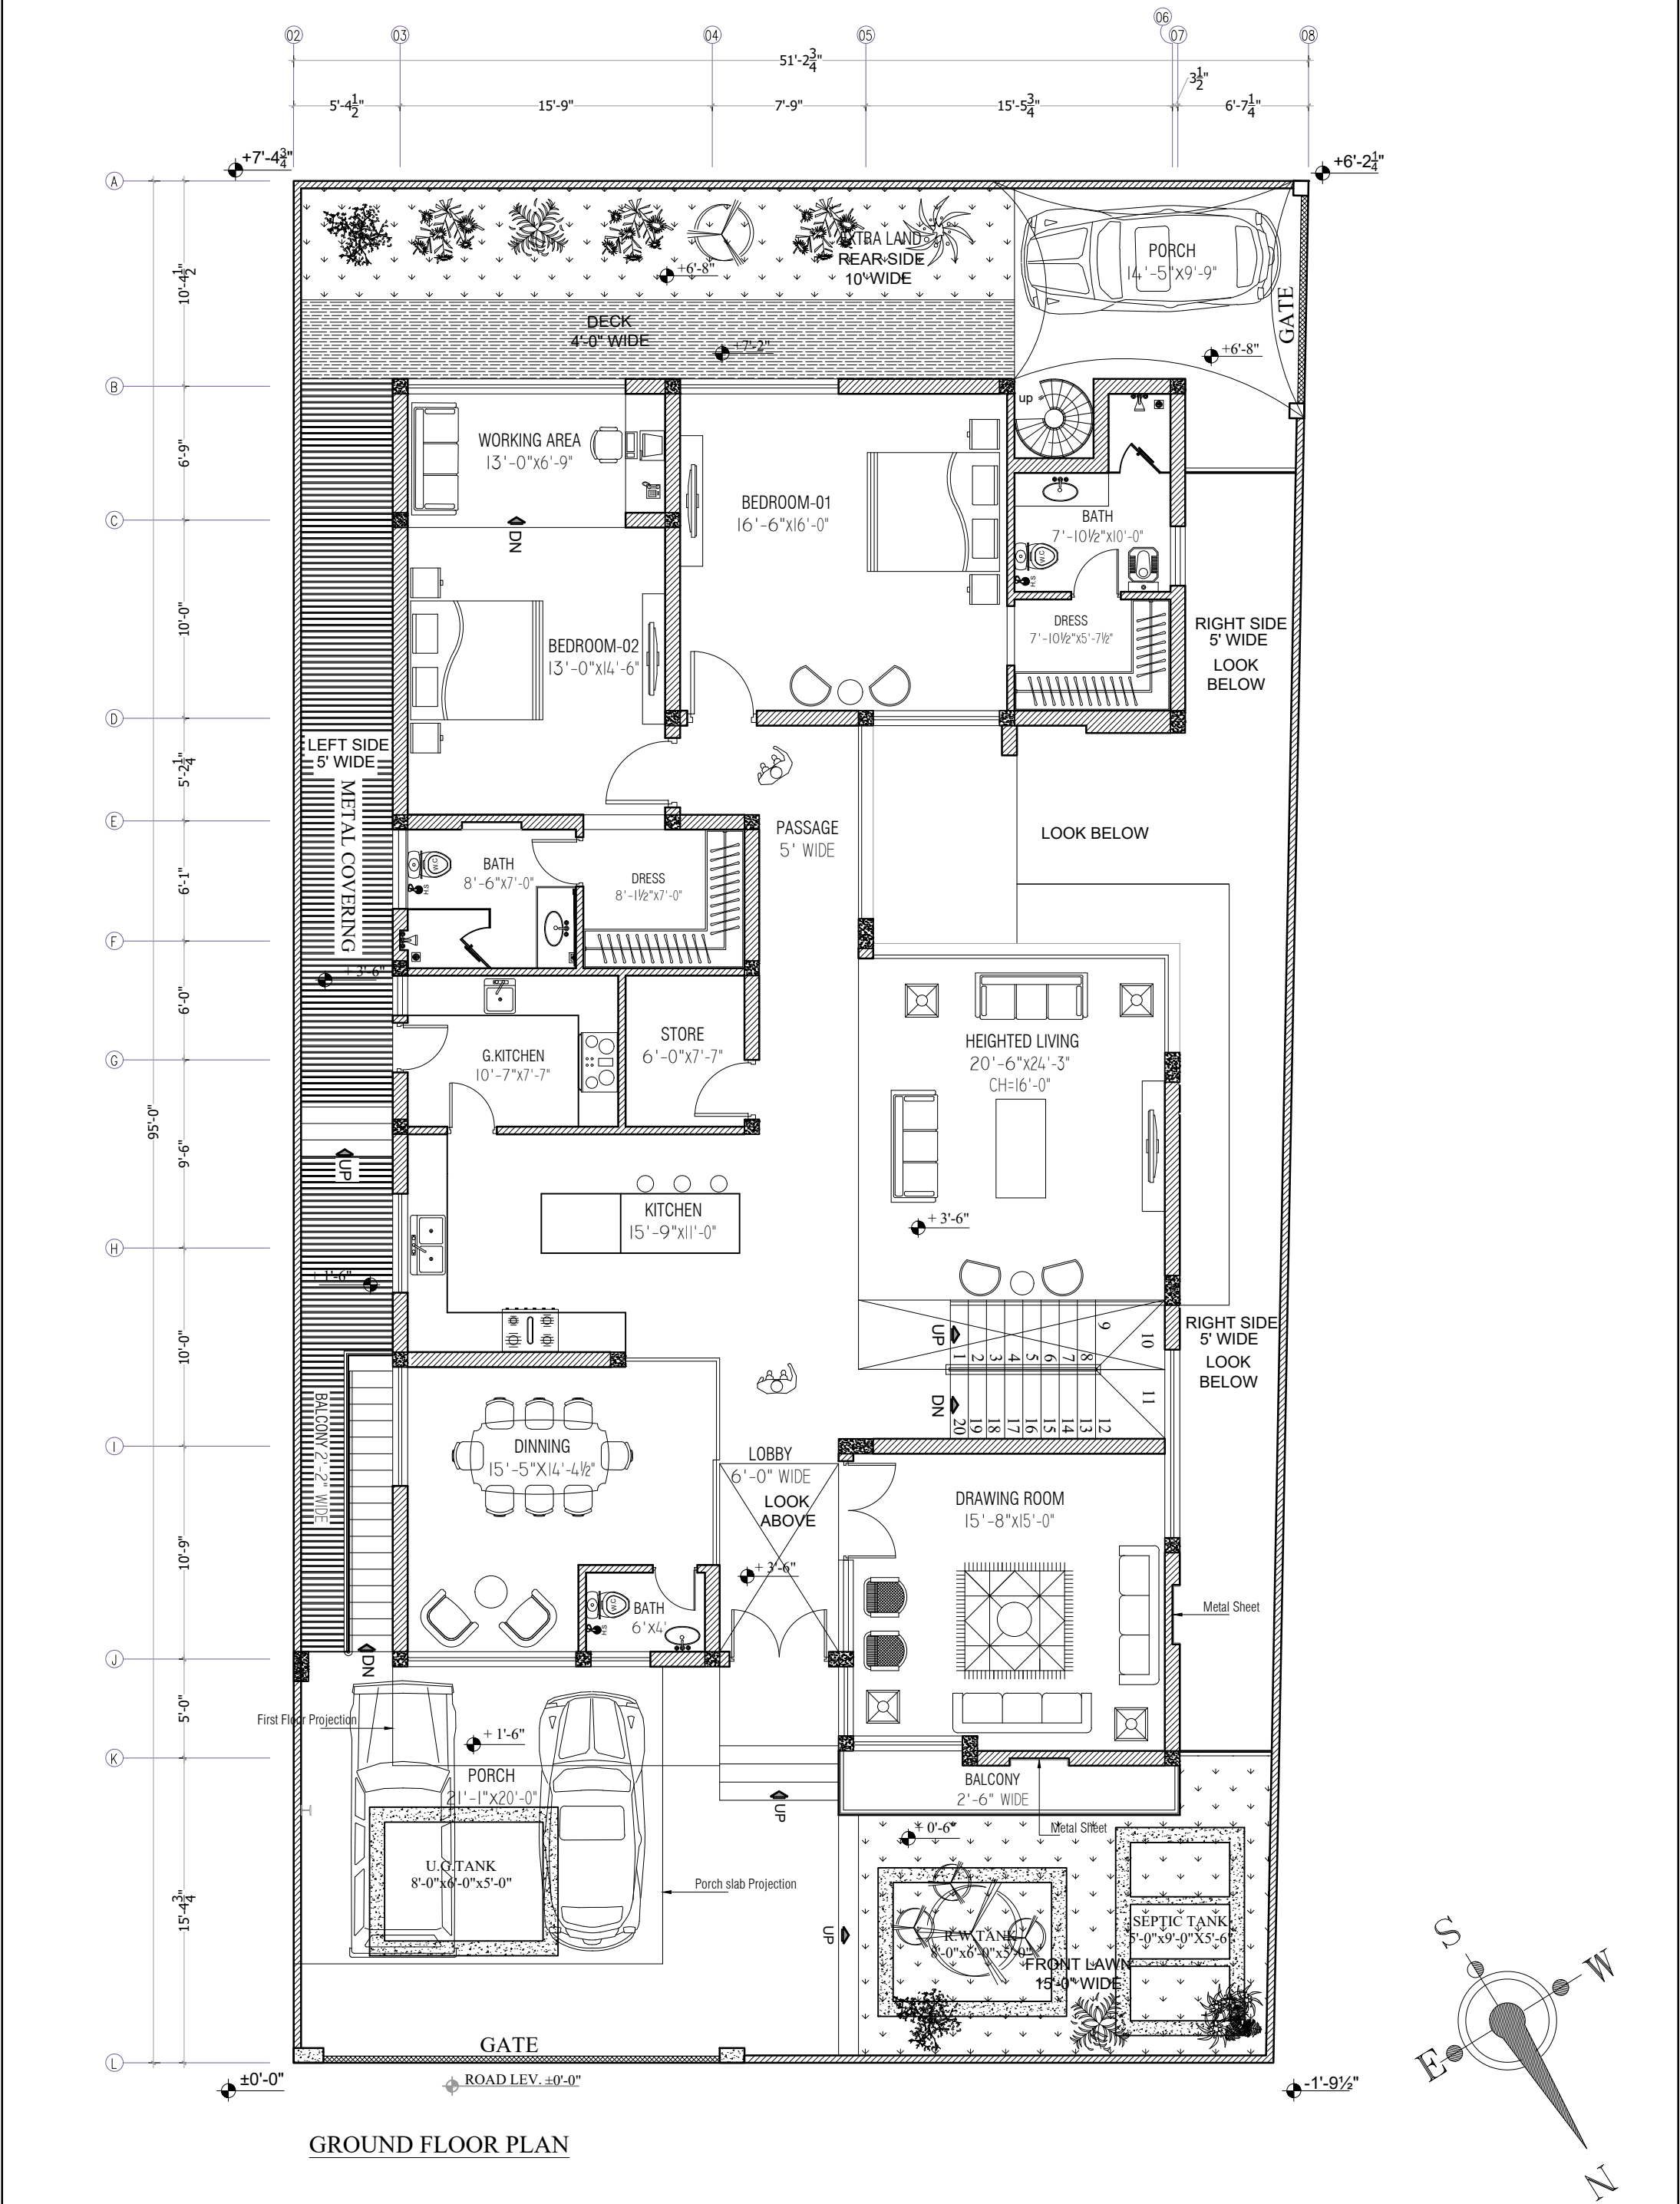


GROUND FLOOR PLAN


DRAWING NO. A-03	DESIGN BUILD LIVE ARCHITECTURE , INTERIOR DESIGN , FURNITURE & CONSTRUCTION OFFICE: PLAZA # 17-A, BUSINESS BAY, SECTOR-F, DHA-1 RAWALPINDI. UAN: 0334-2226666			DATE. JAN, 2026	CLIENT. MR. MUHAMMAD SHAKIR SHAHID TAQI	TITLE. PROPOSED LAYOUT PLAN (GROUND FLOOR)
dbi Design Build Live	PROJECT ARCHITECT AR. HOOR GARDEZI	DRAWN BY. RIZWAN TARIQ	CHECKED BY: AR. MOHSIN ALEE	THIS DRAWING SUPERSEDES ALL PREVIOUS DRAWINGS OF THE SAME TITLE	PROJECT. RESIDENCIAL PLOT # 1, STREET# CENTRAL BLVD , SECTOR- C, PHASE - IV, DHA ISLAMABAD.	ALL RIGHTS RESERVED. NO PART OF THIS DRAWING MAY BE REPRODUCED OR USED IN ANY FORM OR BY ANY MEANS WITHOUT THE PRIOR PERMISSION OF HOLZINN HOME, ARCHITECTS.
		SCALE. NTS				

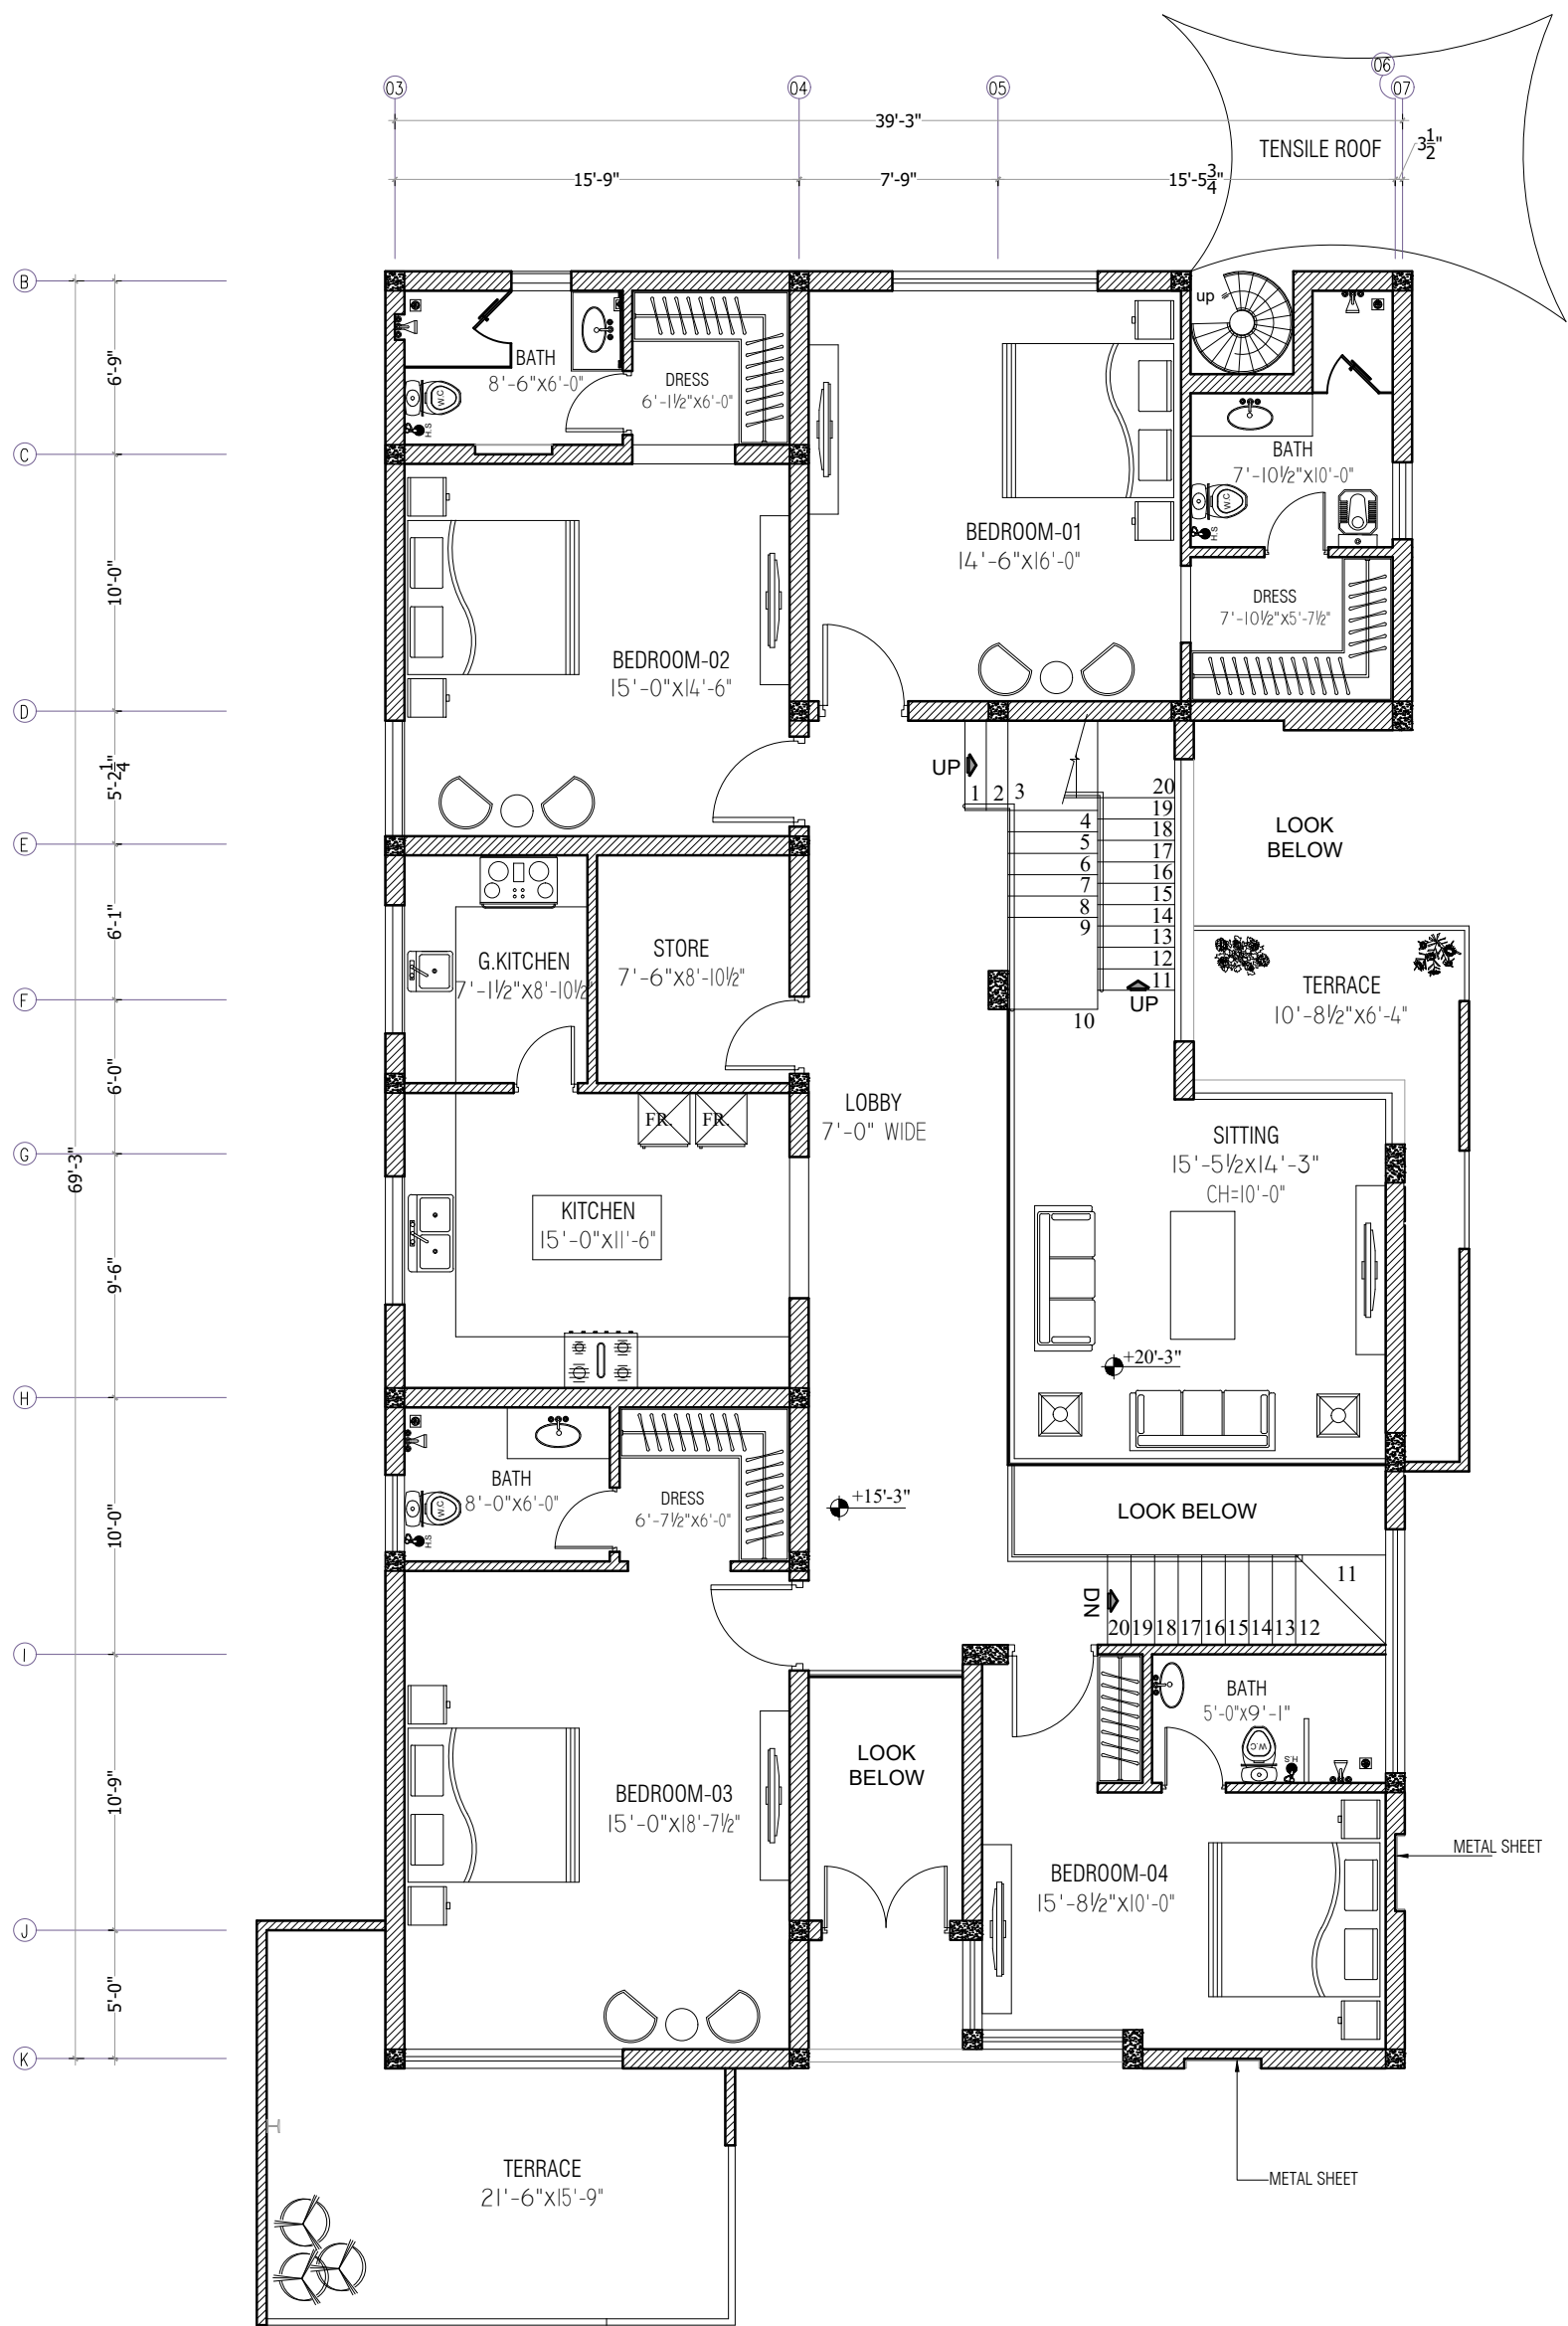


FIRST FLOOR PLAN

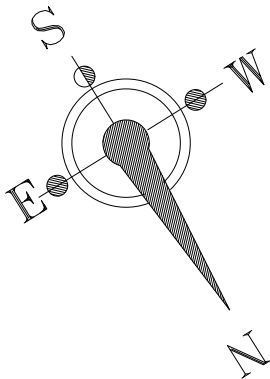


DRAWING NO. A-04	DESIGN BUILD LIVE ARCHITECTURE , INTERIOR DESIGN , FURNITURE & CONSTRUCTION OFFICE: PLAZA # 17-A, BUSINESS BAY, SECTOR-F, DHA-1 RAWALPINDI. UAN: 0334-2226666			DATE. JAN, 2026	CLIENT. MR. MUHAMMAD SHAKIR SHAHID TAQI	TITLE. PROPOSED LAYOUT PLAN (FIRST FLOOR)
dbi ■■■ Design Build Live	PROJECT ARCHITECT AR. HOOR GARDEZI	DRAWN BY. RIZWAN TARIQ SCALE. NTS	CHECKED BY: AR. MOHSIN ALEE	THIS DRAWING SUPERSEDES ALL PREVIOUS DRAWINGS OF THE SAME TITLE	PROJECT. RESIDENCIAL PLOT # 1, STREET# CENTRAL BLVD , SECTOR- C, PHASE - IV, DHA ISLAMABAD.	ALL RIGHTS RESERVED. NO PART OF THIS DRAWING MAY BE REPRODUCED OR USED IN ANY FORM OR BY ANY MEANS WITHOUT THE PRIOR PERMISSION OF HOLZINN HOME, ARCHITECTS.

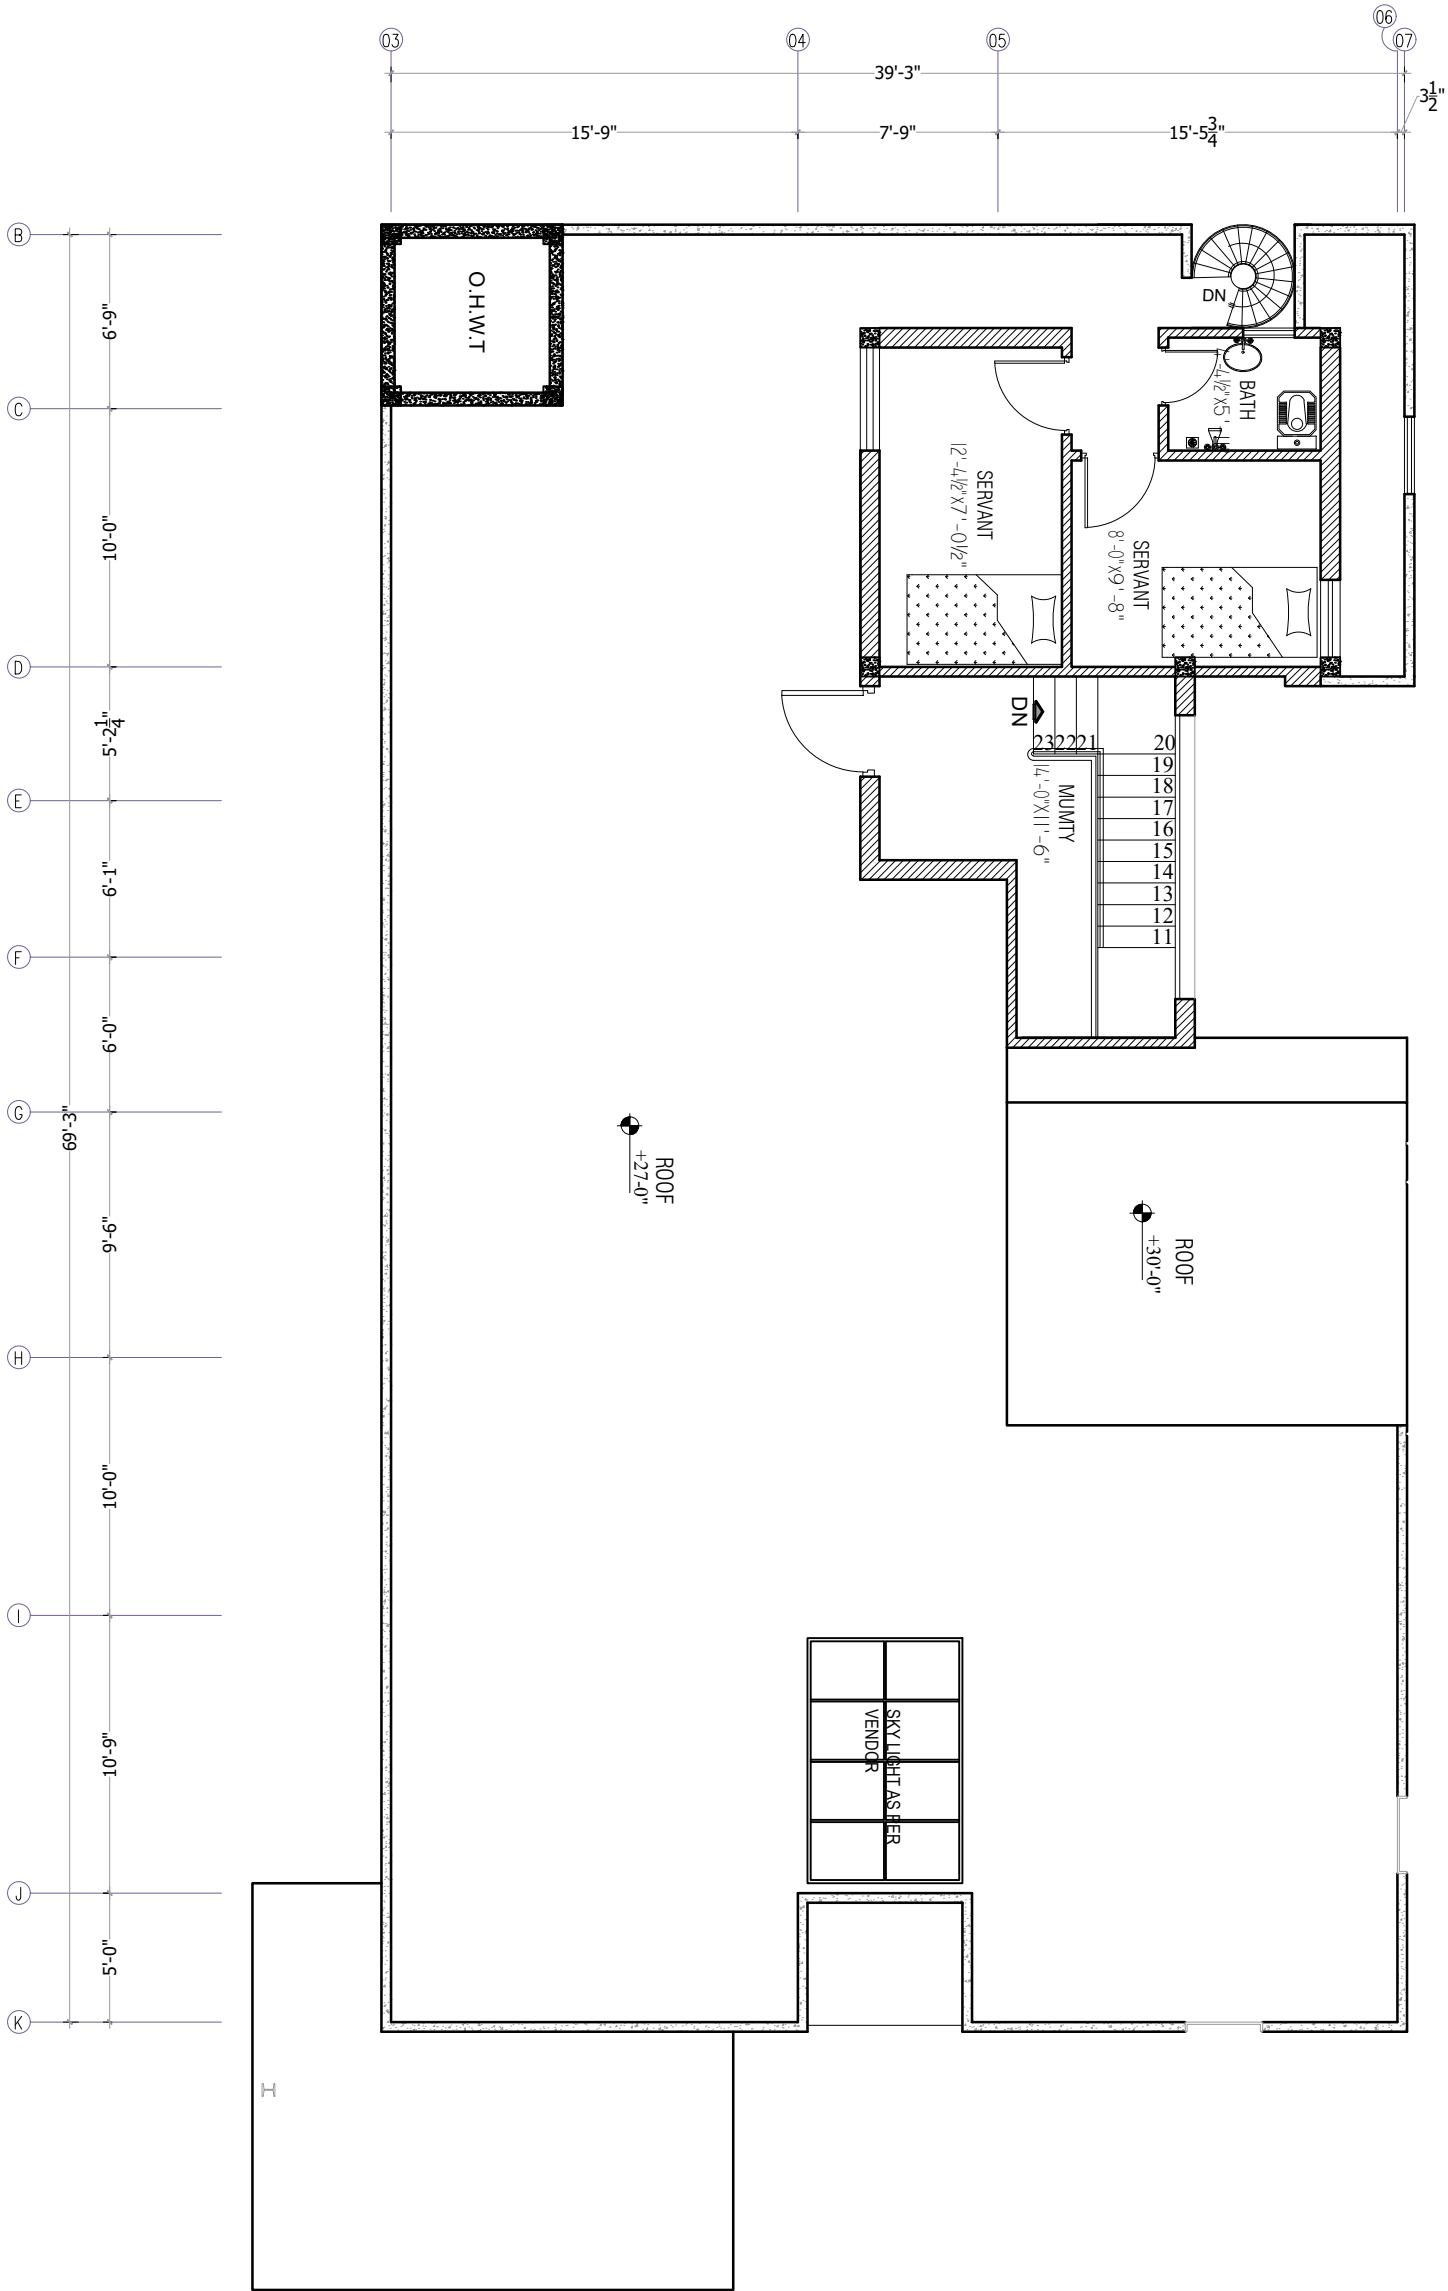


MUMTY FLOOR PLAN

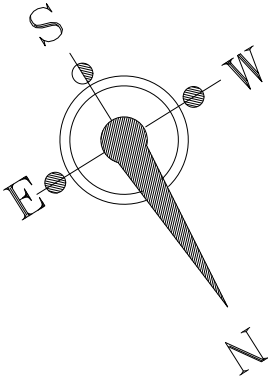


DRAWING NO. A-05	DESIGN BUILD LIVE ARCHITECTURE , INTERIOR DESIGN , FURNITURE & CONSTRUCTION OFFICE: PLAZA # 17-A, BUSINESS BAY, SECTOR-F, DHA-1 RAWALPINDI. UAN: 0334-2226666			DATE. JAN, 2026	CLIENT. MR. MUHAMMAD SHAKIR SHAHID TAQI	TITLE. PROPOSED LAYOUT PLAN (MUMTY FLOOR)
dbl ■■■ Design Build Live	PROJECT ARCHITECT AR. HOOR GARDEZI	DRAWN BY. RIZWAN TARIQ	CHECKED BY: AR. MOHSIN ALEE	THIS DRAWING SUPERSEDES ALL PREVIOUS DRAWINGS OF THE SAME TITLE	PROJECT. RESIDENCIAL PLOT # 1, STREET# CENTRAL BLVD , SECTOR- C, PHASE - IV, DHA ISLAMABAD.	ALL RIGHTS RESERVED. NO PART OF THIS DRAWING MAY BE REPRODUCED OR USED IN ANY FORM OR BY ANY MEANS WITHOUT THE PRIOR PERMISSION OF HOLZINN HOME, ARCHITECTS.
		SCALE. NTS				

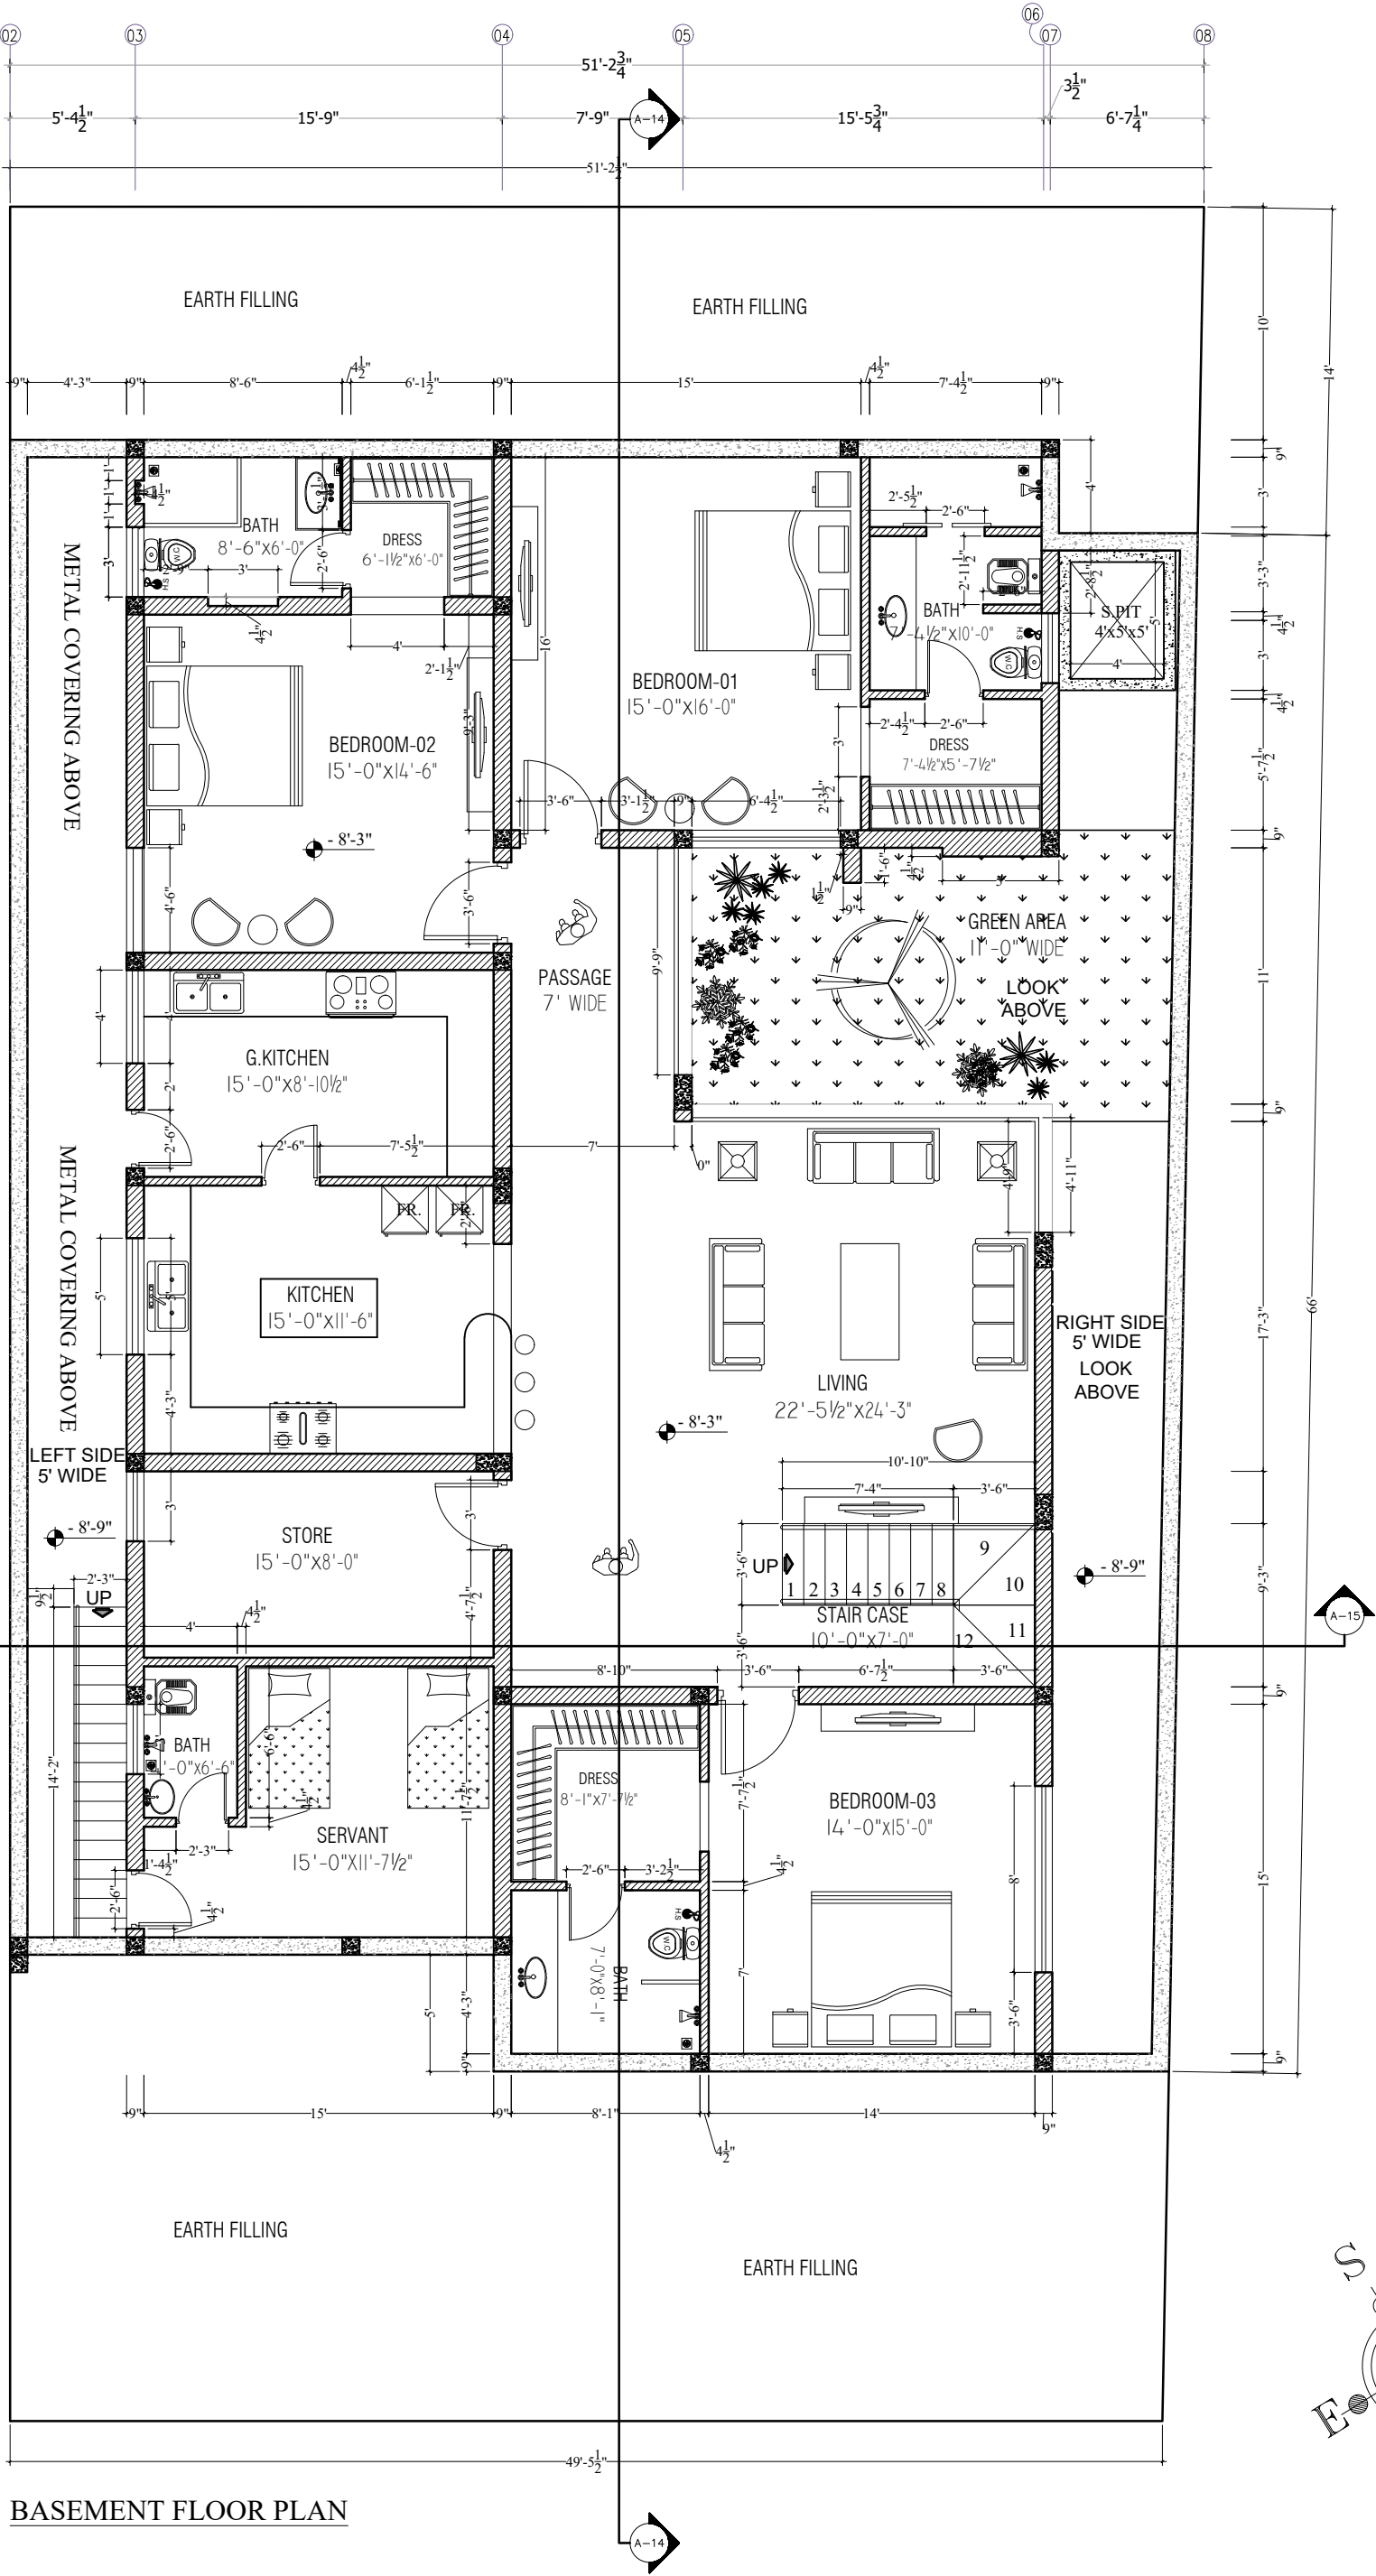

BASEMENT FLOOR PLAN

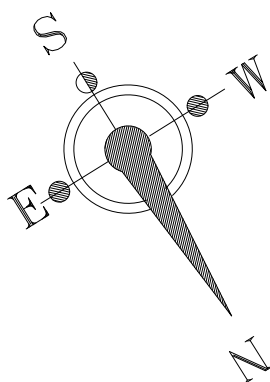


DRAWING NO. A-06	DESIGN BUILD LIVE ARCHITECTURE , INTERIOR DESIGN , FURNITURE & CONSTRUCTION OFFICE: PLAZA # 17-A, BUSINESS BAY, SECTOR-F, DHA-1 RAWALPINDI. UAN: 0334-2226666			DATE. JAN, 2026	CLIENT. MR. MUHAMMAD SHAKIR SHAHID TAQI	TITLE. DIMENSION LAYOUT PLAN (BASEMENT FLOOR)
dbi ■■■ Design Build Live	PROJECT ARCHITECT AR. HOOR GARDEZI	DRAWN BY. RIZWAN TARIQ SCALE. NTS	CHECKED BY: AR. MOHSIN ALEE	THIS DRAWING SUPERSEDES ALL PREVIOUS DRAWINGS OF THE SAME TITLE	PROJECT. RESIDENCIAL PLOT # 1, STREET# CENTRAL BLVD , SECTOR- C, PHASE - IV, DHA ISLAMABAD.	ALL RIGHTS RESERVED. NO PART OF THIS DRAWING MAY BE REPRODUCED OR USED IN ANY FORM OR BY ANY MEANS WITHOUT THE PRIOR PERMISSION OF HOLZINN HOME, ARCHITECTS.

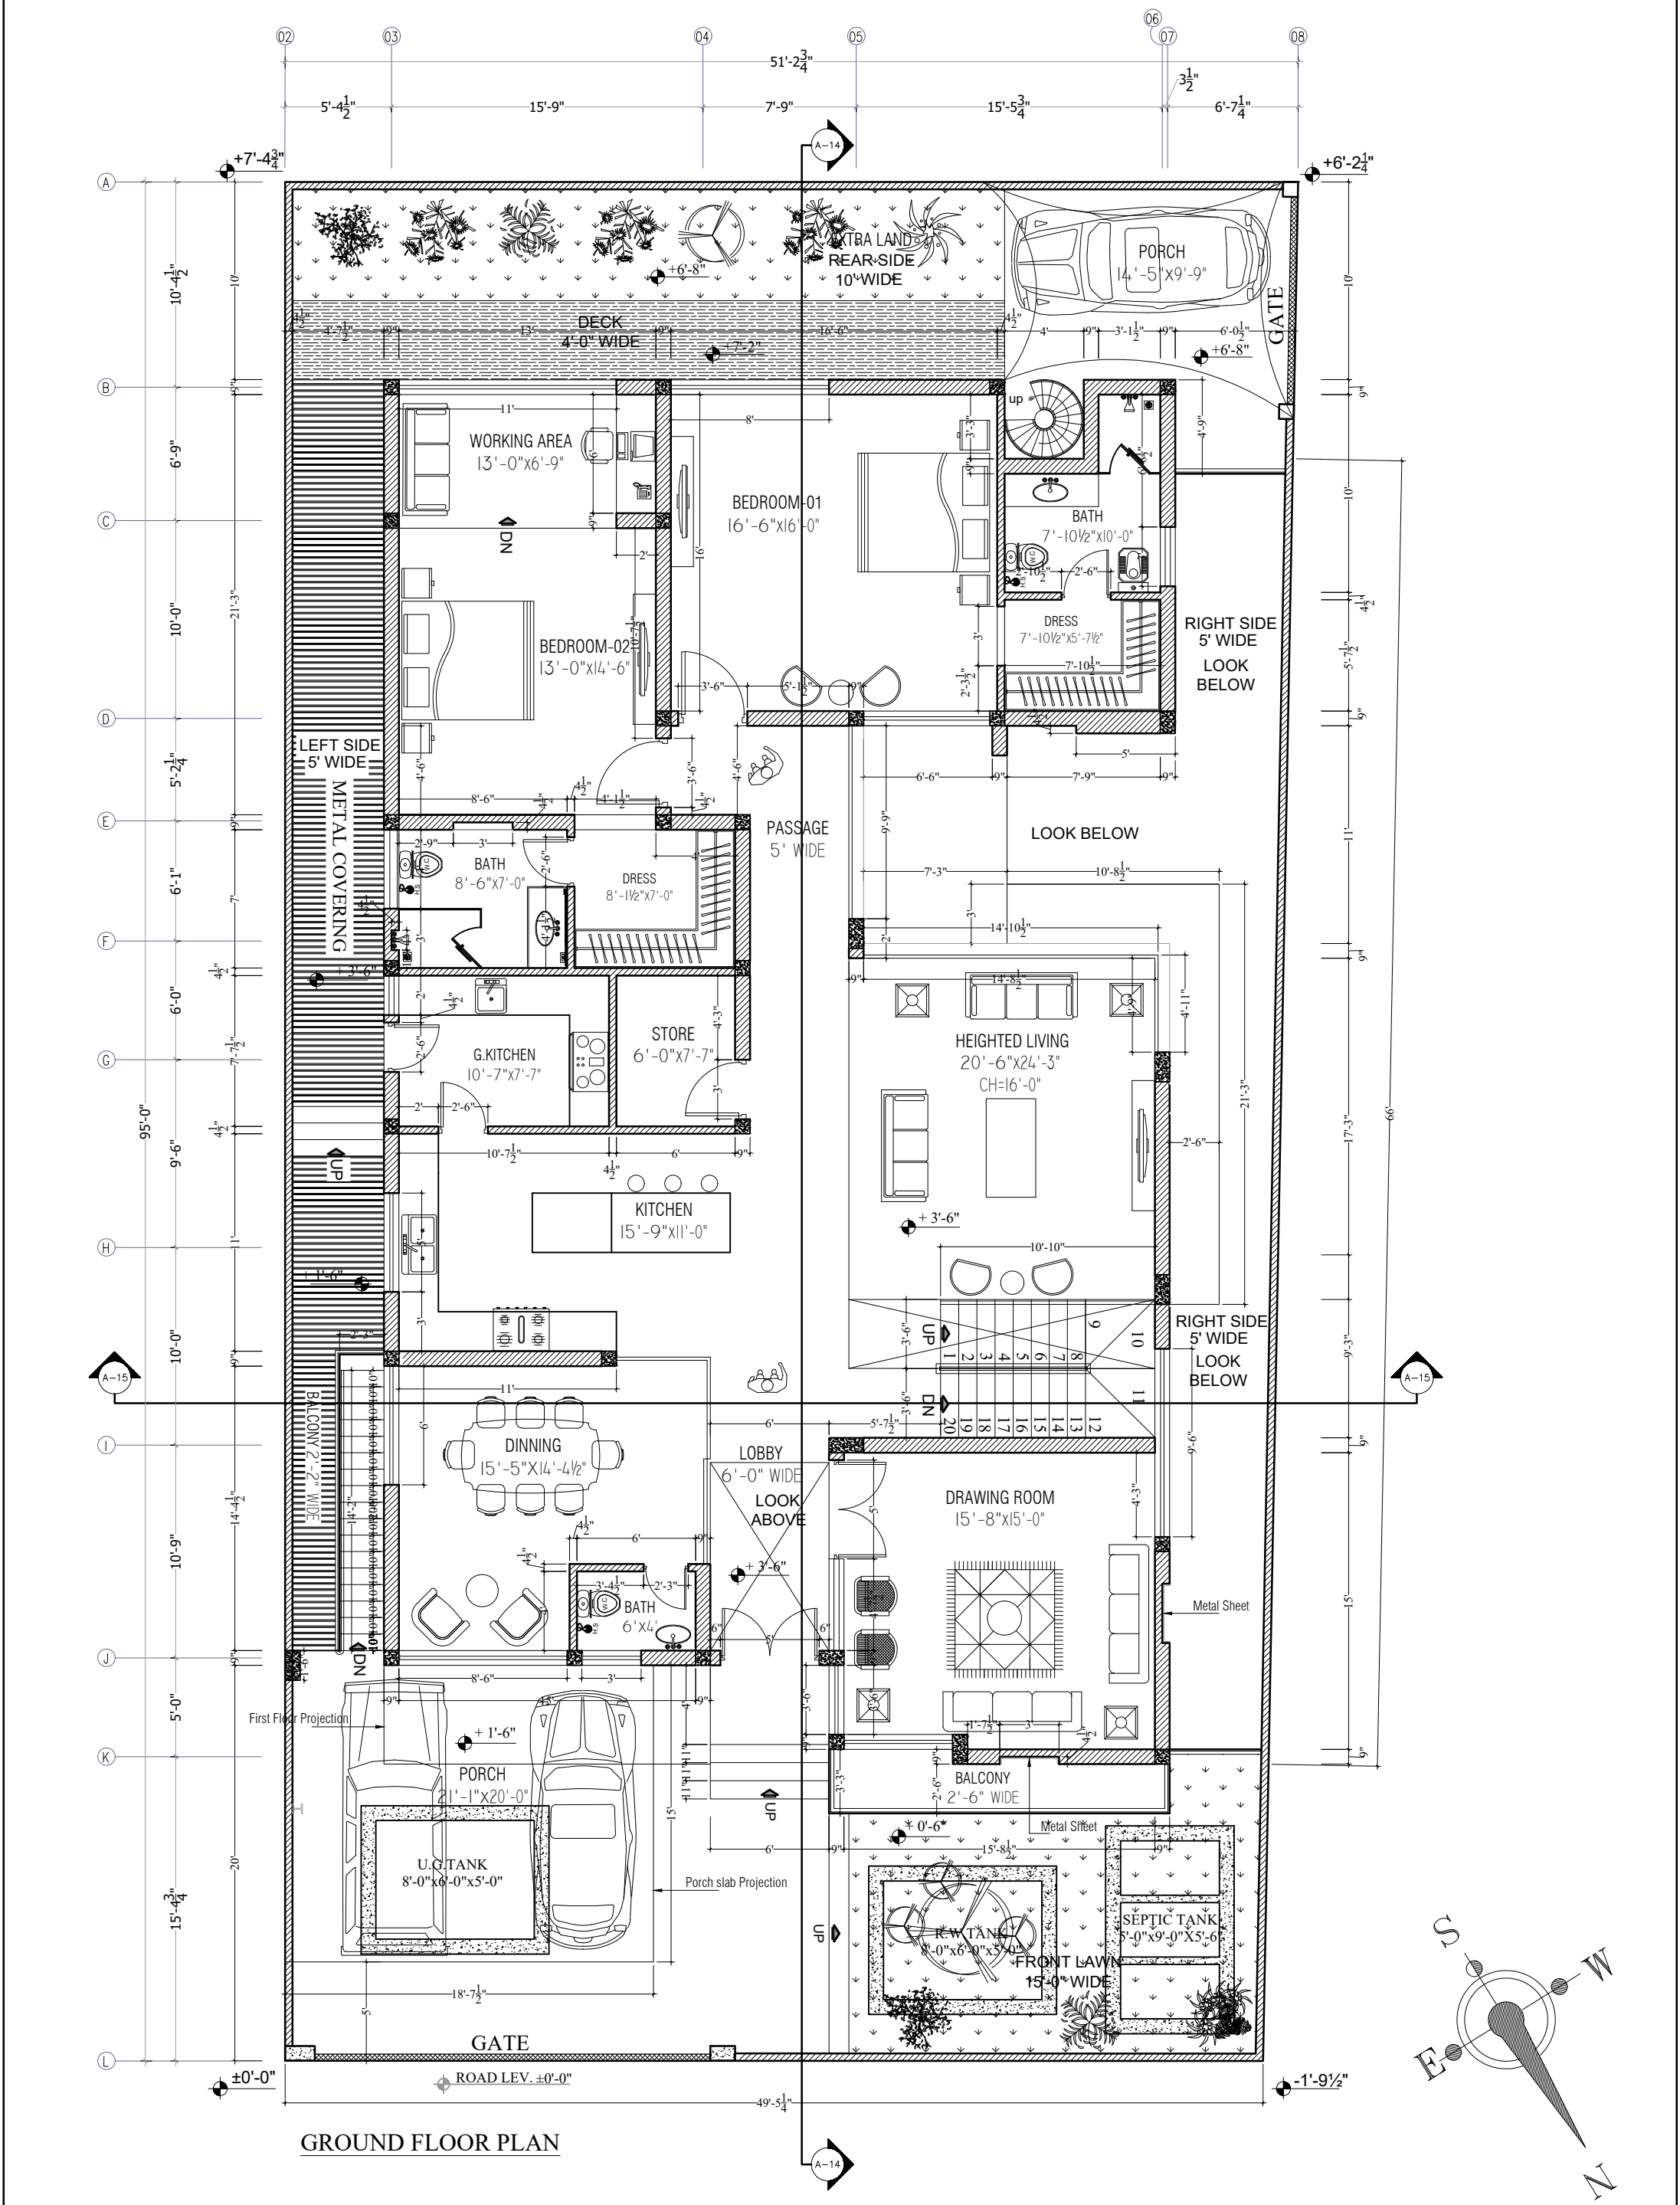


GROUND FLOOR PLAN

DRAWING NO. A-07	DESIGN BUILD LIVE ARCHITECTURE , INTERIOR DESIGN , FURNITURE & CONSTRUCTION OFFICE: PLAZA # 17-A, BUSINESS BAY, SECTOR-F, DHA-1 RAWALPINDI. UAN: 0334-2226666			DATE. JAN, 2026	CLIENT. MR. MUHAMMAD SHAKIR SHAHID TAQI	TITLE. DIMENSION LAYOUT PLAN (GROUND FLOOR)
dbi Design Build Live	PROJECT ARCHITECT AR. HOOR GARDEZI	DRAWN BY. RIZWAN TARIQ SCALE. NTS	CHECKED BY: AR. MOHSIN ALEE	THIS DRAWING SUPERSEDES ALL PREVIOUS DRAWINGS OF THE SAME TITLE	PROJECT. RESIDENCIAL PLOT # 1, STREET# CENTRAL BLVD , SECTOR- C, PHASE - IV, DHA ISLAMABAD.	ALL RIGHTS RESERVED. NO PART OF THIS DRAWING MAY BE REPRODUCED OR USED IN ANY FORM OR BY ANY MEANS WITHOUT THE PRIOR PERMISSION OF HOLZINN HOME, ARCHITECTS.

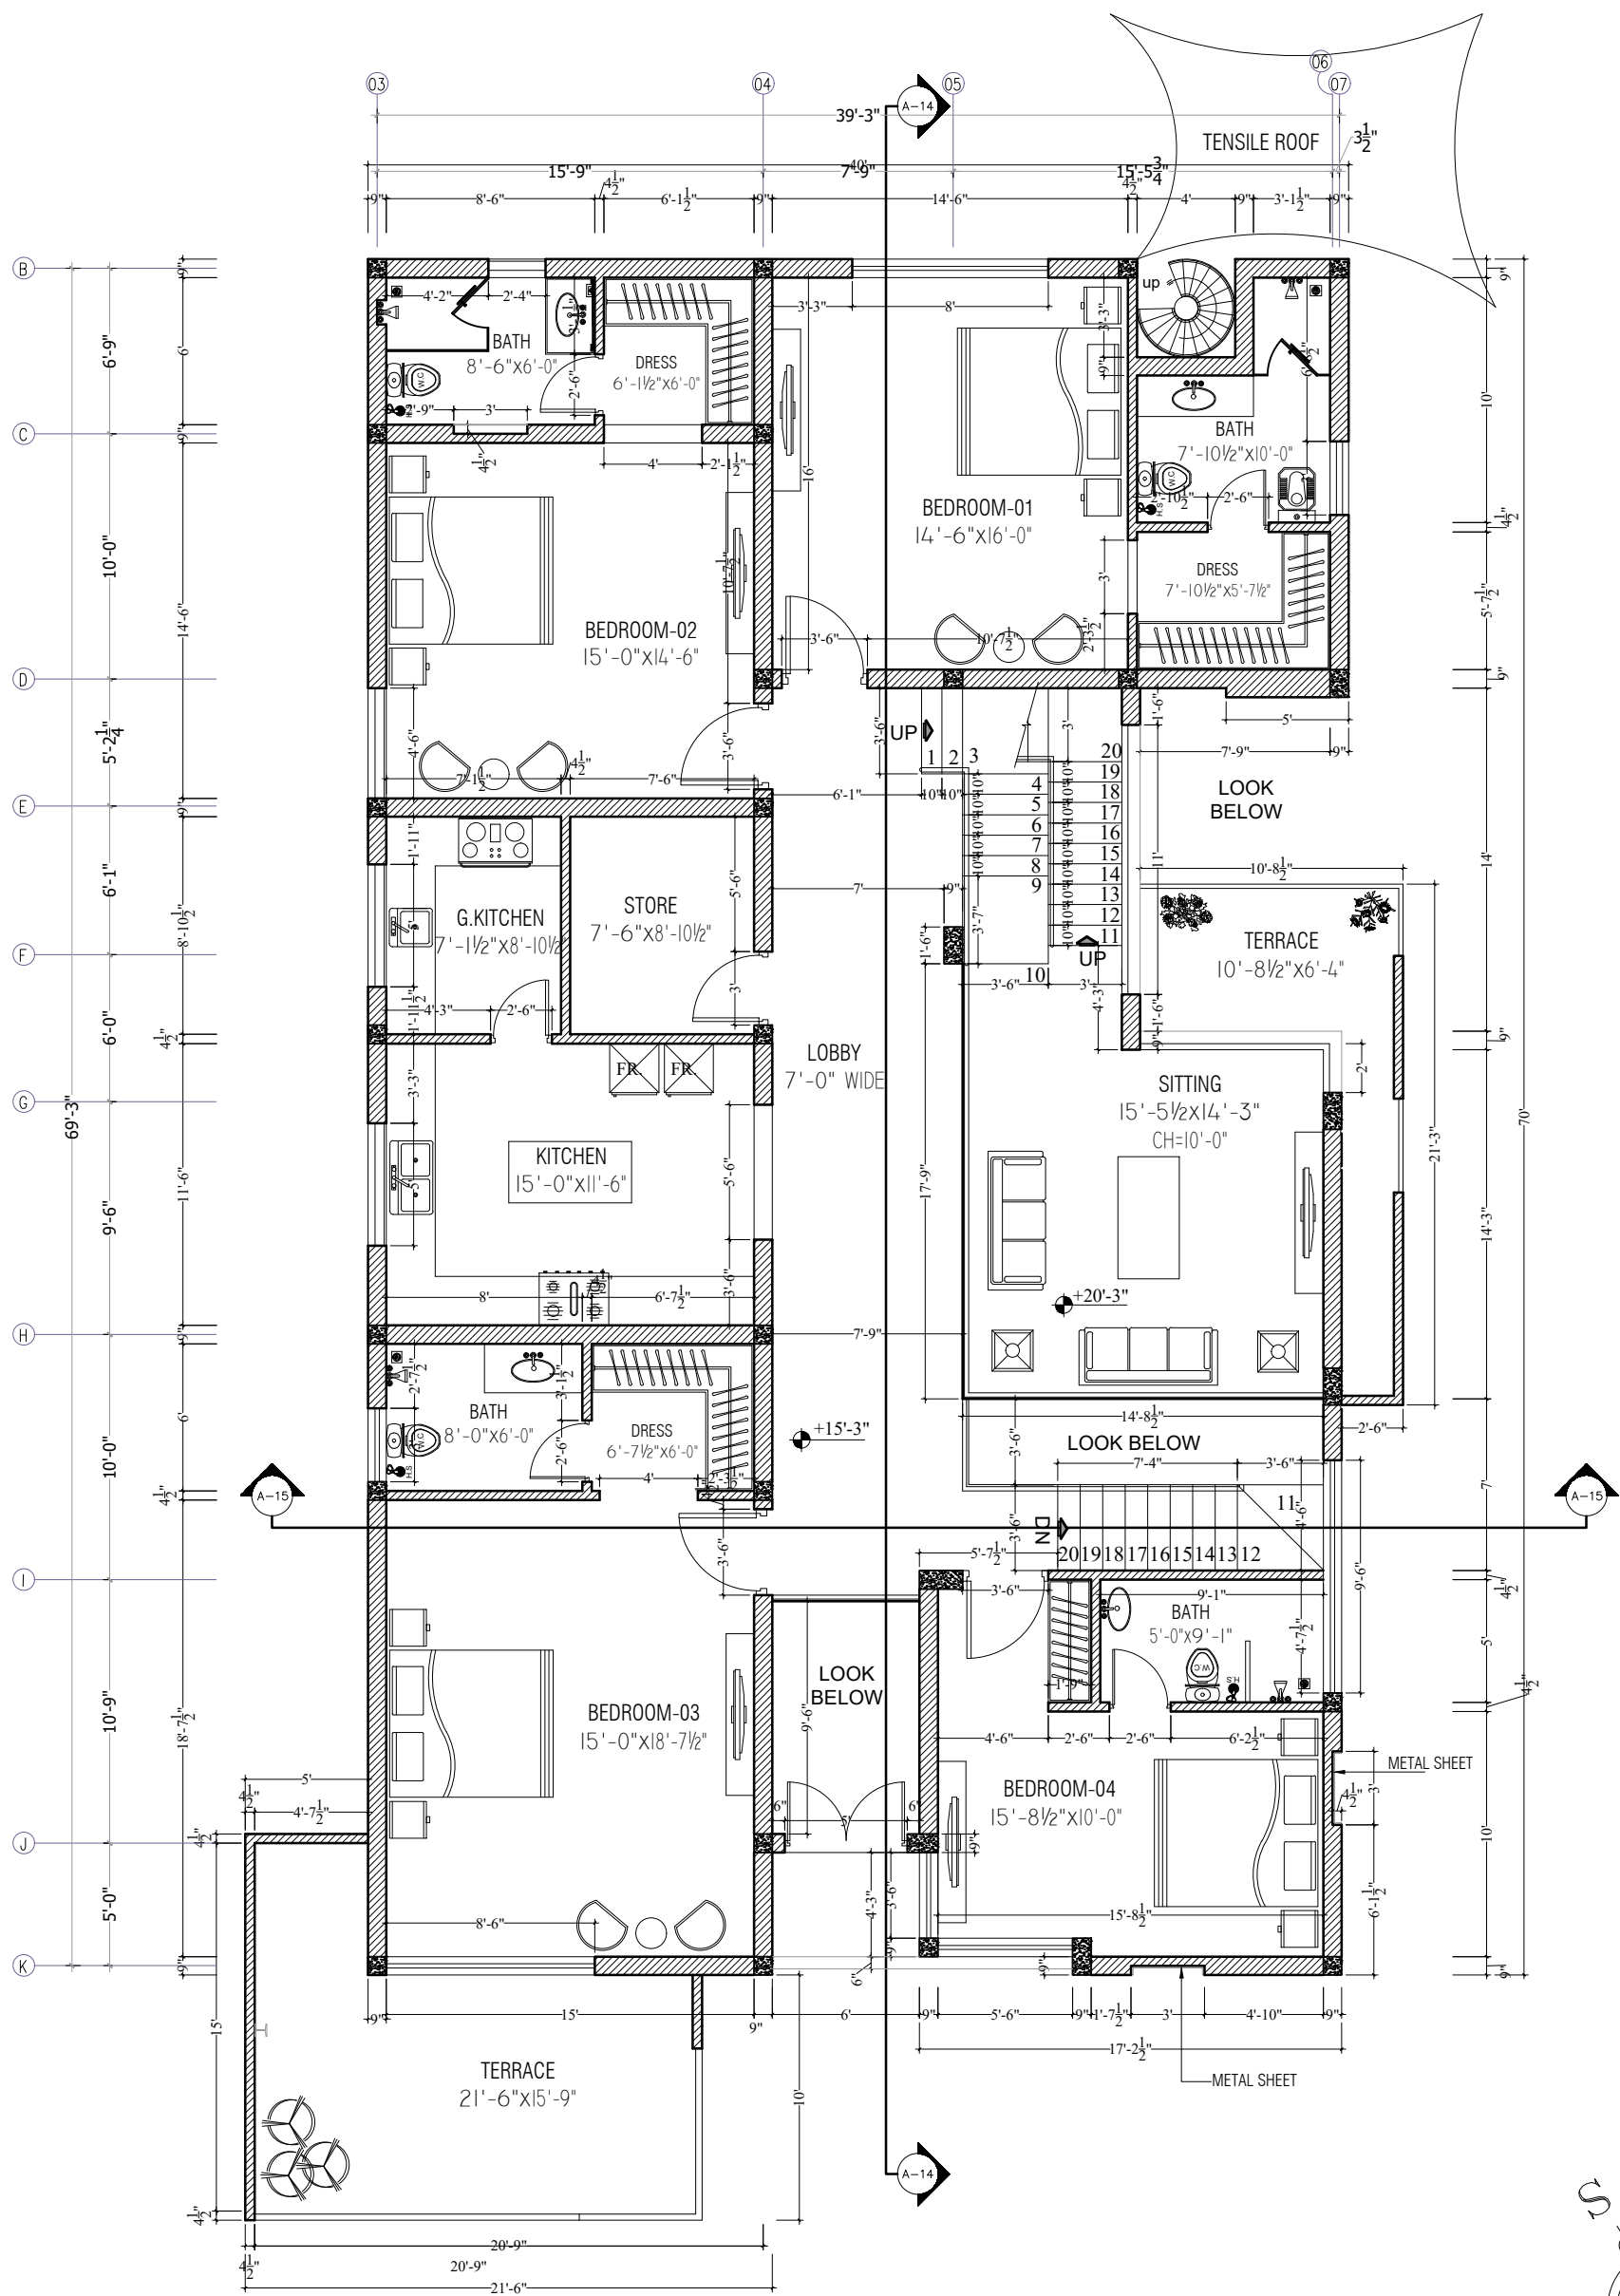


FIRST FLOOR PLAN


DRAWING NO.	DESIGN BUILD LIVE			DATE.	CLIENT.	TITLE.
A-08	ARCHITECTURE , INTERIOR DESIGN , FURNITURE & CONSTRUCTION OFFICE: PLAZA # 17-A, BUSINESS BAY, SECTOR-F, DHA-1 RAWALPINDI. UAN: 0334-2226666			JAN, 2026	MR. MUHAMMAD SHAKIR SHAHID TAQI	DIMENSION LAYOUT PLAN (FIRST FLOOR)
dbl ■■■ Design Build Live	PROJECT ARCHITECT	DRAWN BY.	CHECKED BY:	THIS DRAWING SUPERSEDES ALL PREVIOUS DRAWINGS OF THE SAME TITLE	PROJECT. RESIDENCIAL PLOT # 1, STREET# CENTRAL BLVD , SECTOR- C, PHASE - IV, DHA ISLAMABAD.	ALL RIGHTS RESERVED. NO PART OF THIS DRAWING MAY BE REPRODUCED OR USED IN ANY FORM OR BY ANY MEANS WITHOUT THE PRIOR PERMISSION OF HOLZINN HOME, ARCHITECTS.
	AR. HOOR GARDEZI	RIZWAN TARIQ SCALE. NTS	AR. MOHSIN ALEE			

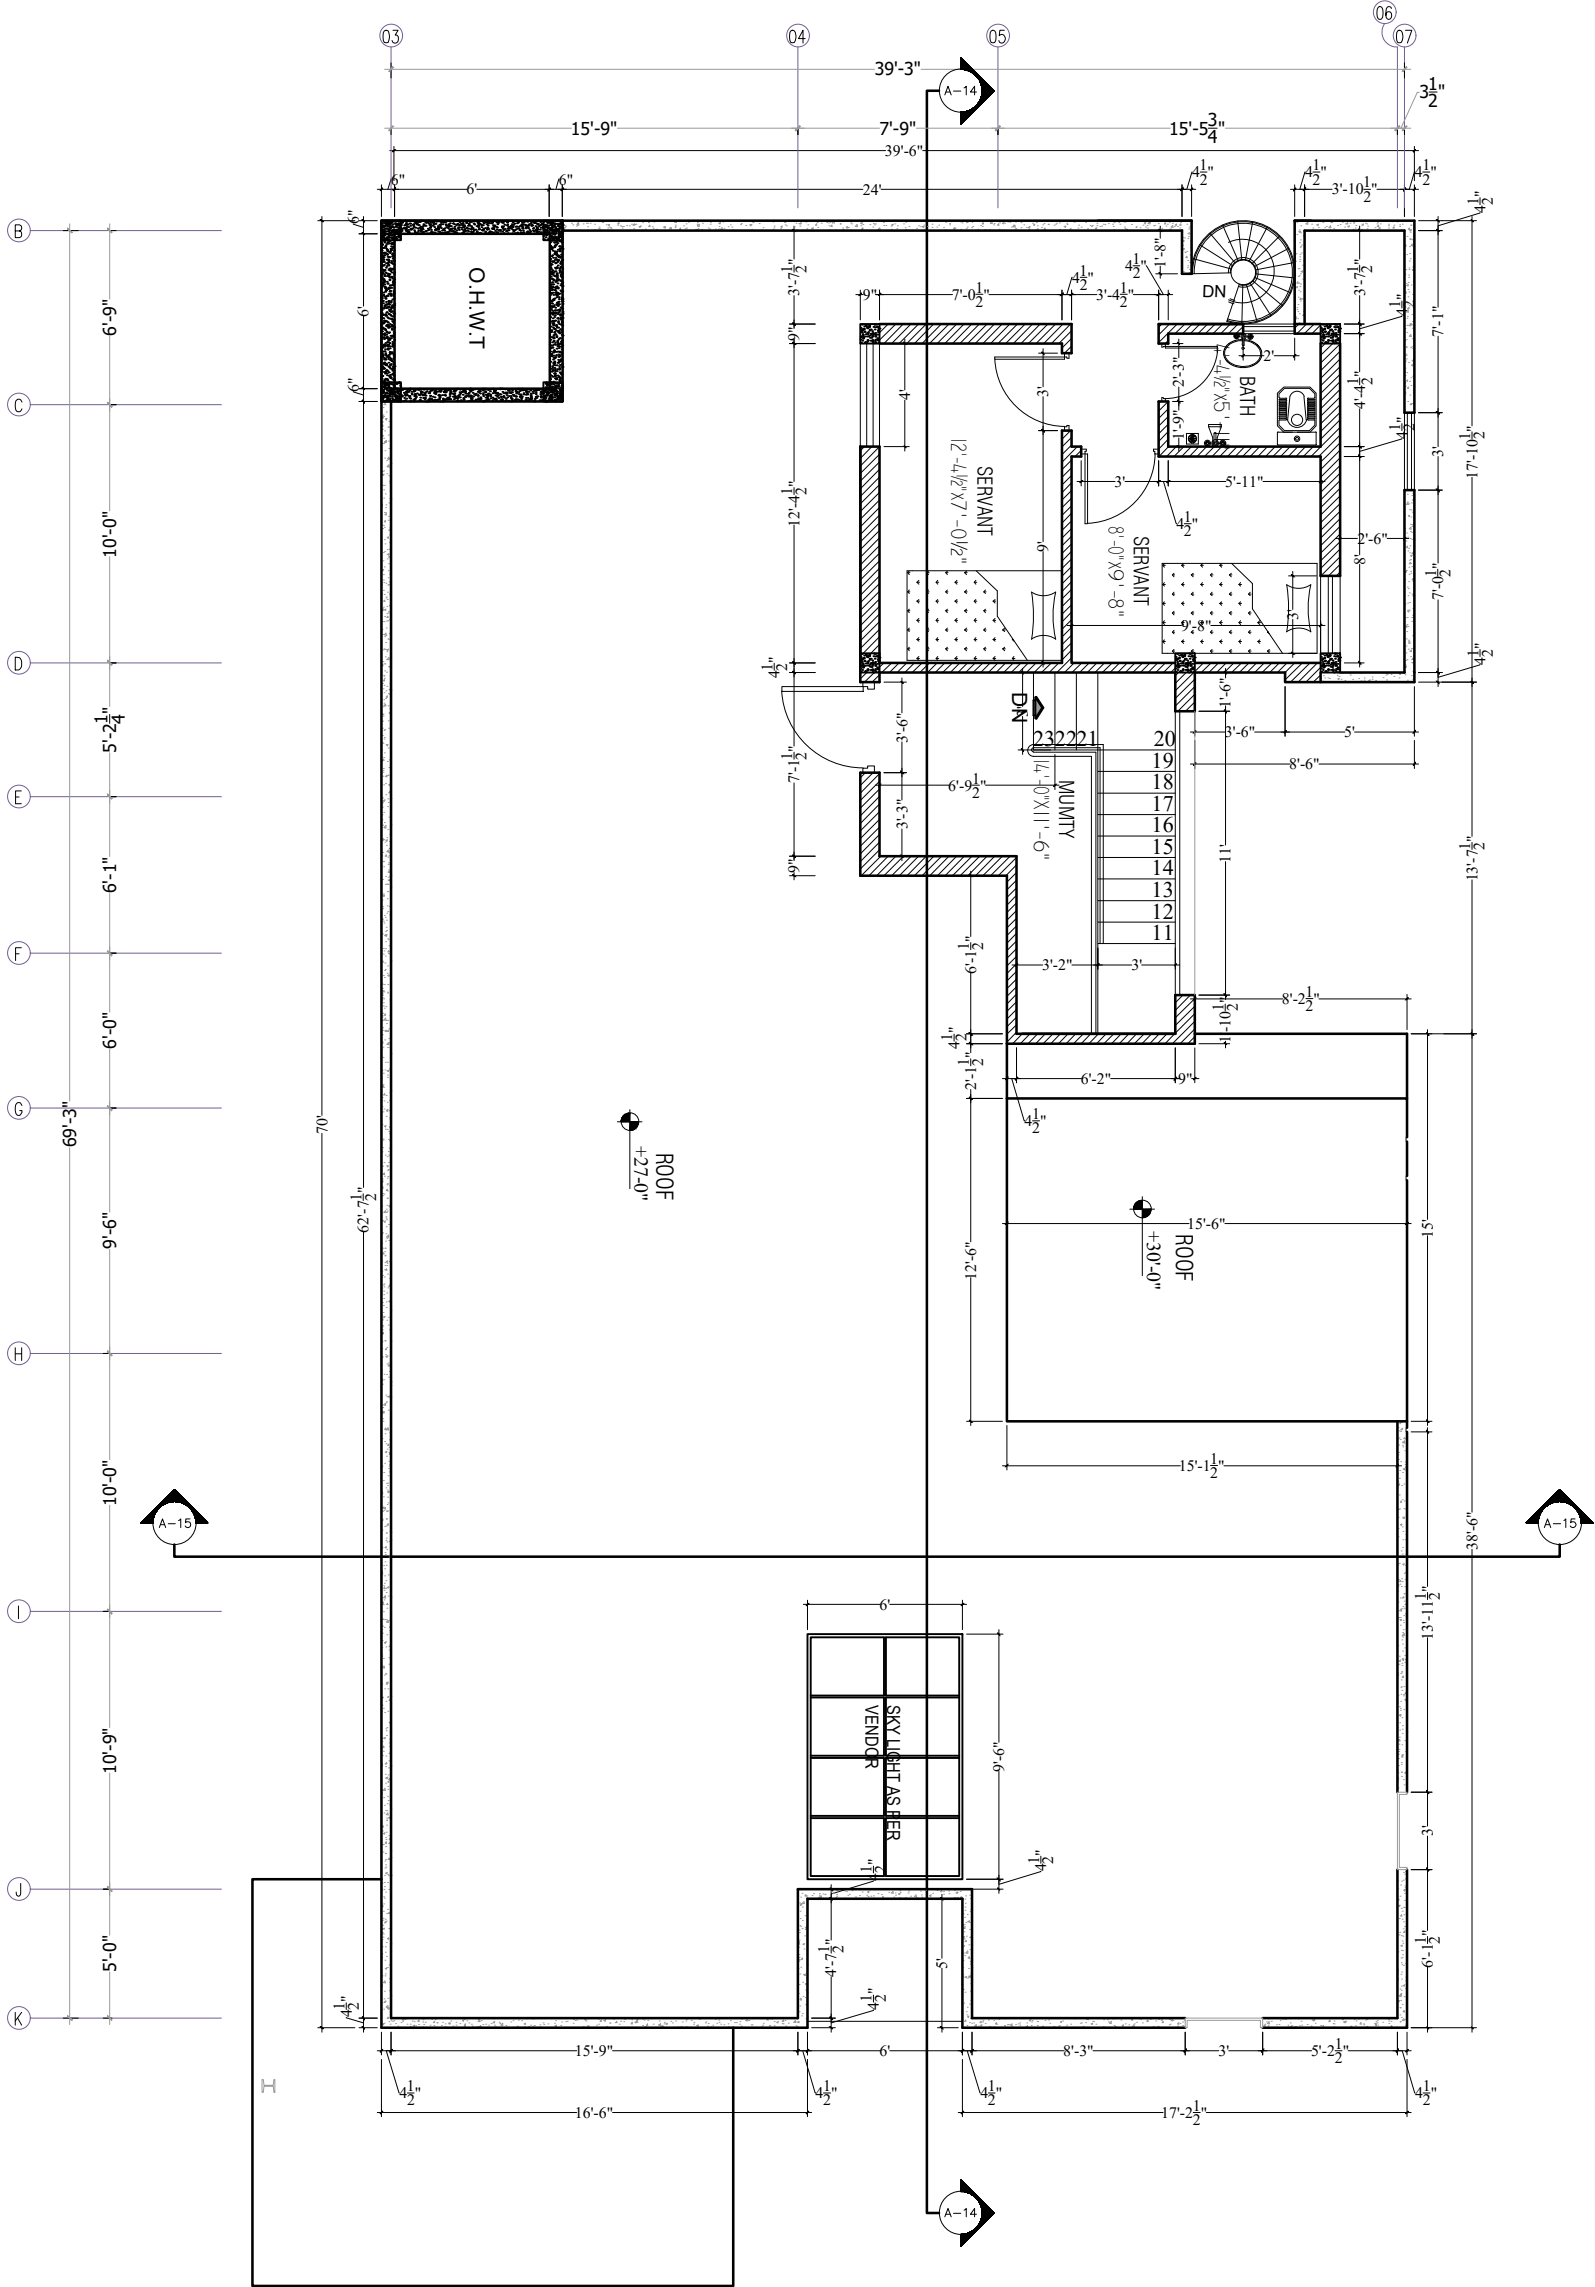


MUMTY FLOOR PLAN

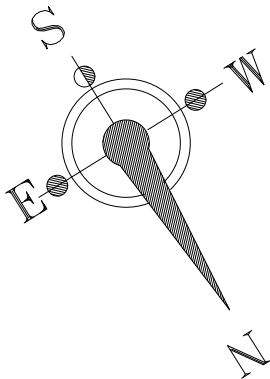

DRAWING NO. A-09	DESIGN BUILD LIVE ARCHITECTURE , INTERIOR DESIGN , FURNITURE & CONSTRUCTION OFFICE: PLAZA # 17-A, BUSINESS BAY, SECTOR-F, DHA-1 RAWALPINDI. UAN: 0334-2226666			DATE. JAN, 2026	CLIENT. MR. MUHAMMAD SHAKIR SHAHID TAQI	TITLE. DIMENSION LAYOUT PLAN (MUMTY FLOOR)
dbl ■■■ Design Build Live	PROJECT ARCHITECT AR. HOOR GARDEZI	DRAWN BY. RIZWAN TARIQ	CHECKED BY: AR. MOHSIN ALEE	THIS DRAWING SUPERSEDES ALL PREVIOUS DRAWINGS OF THE SAME TITLE	PROJECT. RESIDENCIAL PLOT # 1, STREET# CENTRAL BLVD , SECTOR- C, PHASE - IV, DHA ISLAMABAD.	ALL RIGHTS RESERVED. NO PART OF THIS DRAWING MAY BE REPRODUCED OR USED IN ANY FORM OR BY ANY MEANS WITHOUT THE PRIOR PERMISSION OF HOLZINN HOME, ARCHITECTS.
		SCALE. NTS				

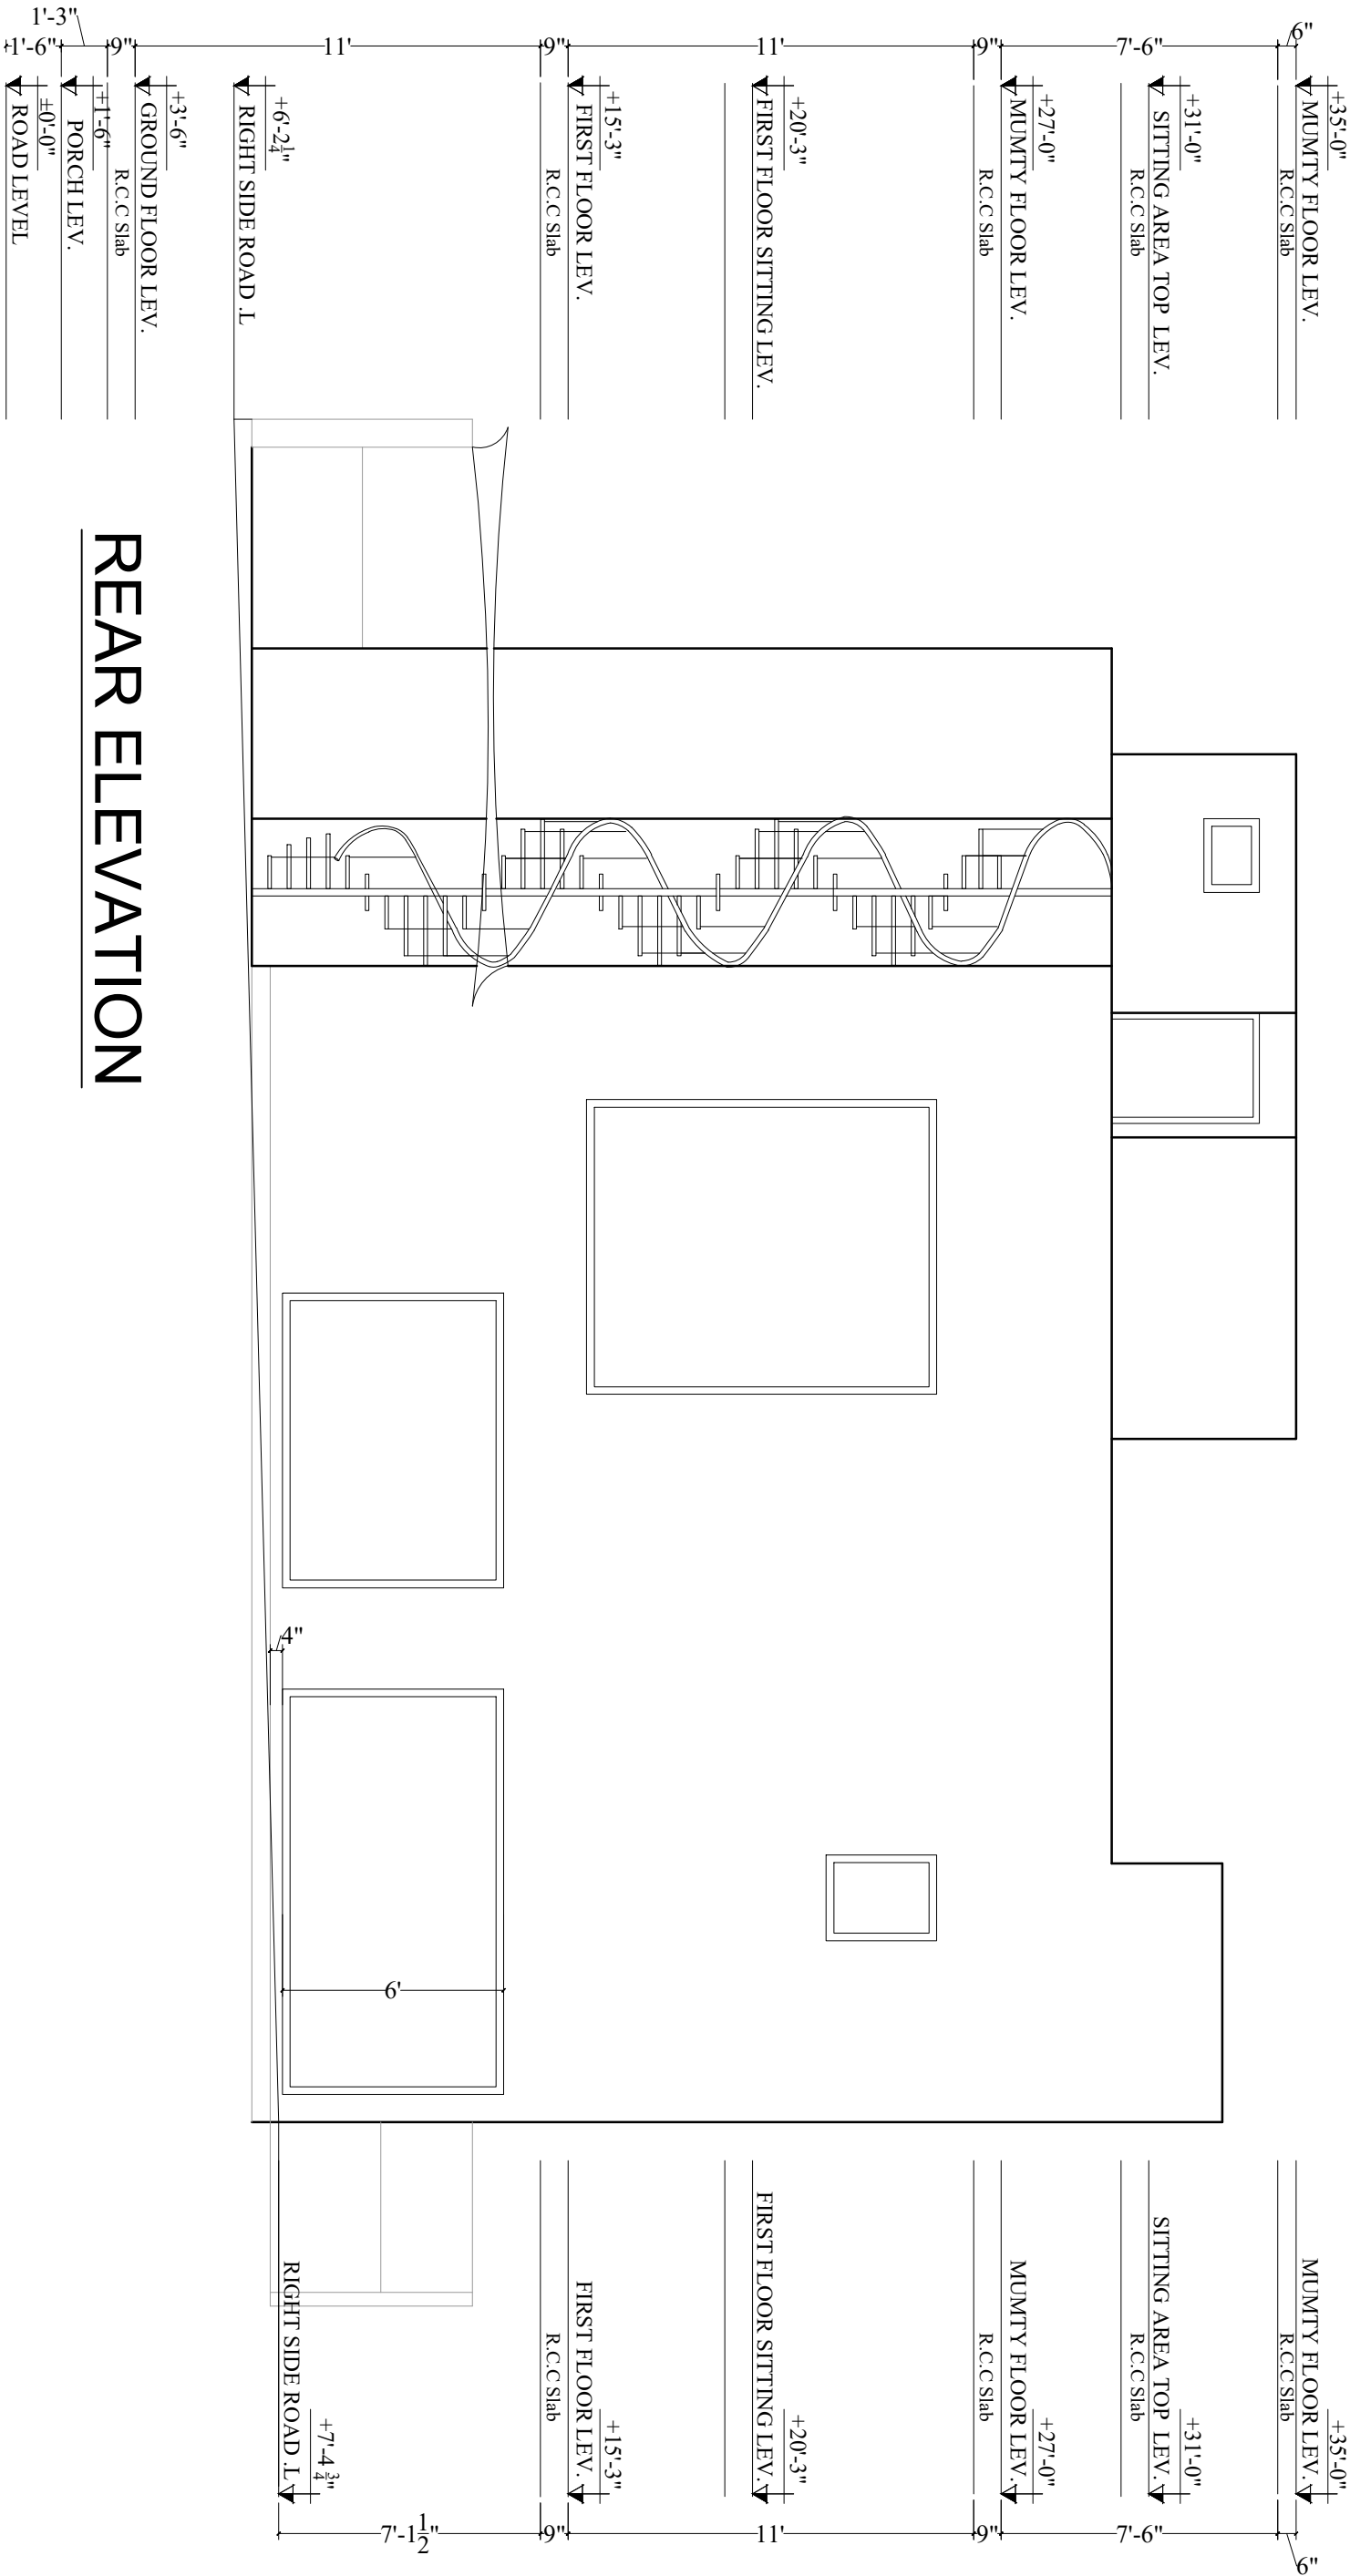


DRAWING NO. A-11	DESIGN BUILD LIVE ARCHITECTURE , INTERIOR DESIGN , FURNITURE & CONSTRUCTION OFFICE: PLAZA # 17-A, BUSINESS BAY, SECTOR-F, DHA-1 RAWALPINDI. UAN: 0334-2226666			DATE. JAN, 2026	CLIENT. MR. MUHAMMAD SHAKIR SHAHID TAQI	TITLE. REAR ELEVATION
dbl ■■■ Design Build Live	PROJECT ARCHITECT AR. HOOR GARDEZI	DRAWN BY. RIZWAN TARIQ	CHECKED BY: AR. MOHSIN ALEE	THIS DRAWING SUPERSEDES ALL PREVIOUS DRAWINGS OF THE SAME TITLE	PROJECT. RESIDENCIAL PLOT # 1, STREET# CENTRAL BLVD , SECTOR- C, PHASE - IV, DHA ISLAMABAD.	ALL RIGHTS RESERVED. NO PART OF THIS DRAWING MAY BE REPRODUCED OR USED IN ANY FORM OR BY ANY MEANS WITHOUT THE PRIOR PERMISSION OF HOLZINN HOME, ARCHITECTS.
		SCALE. NTS				

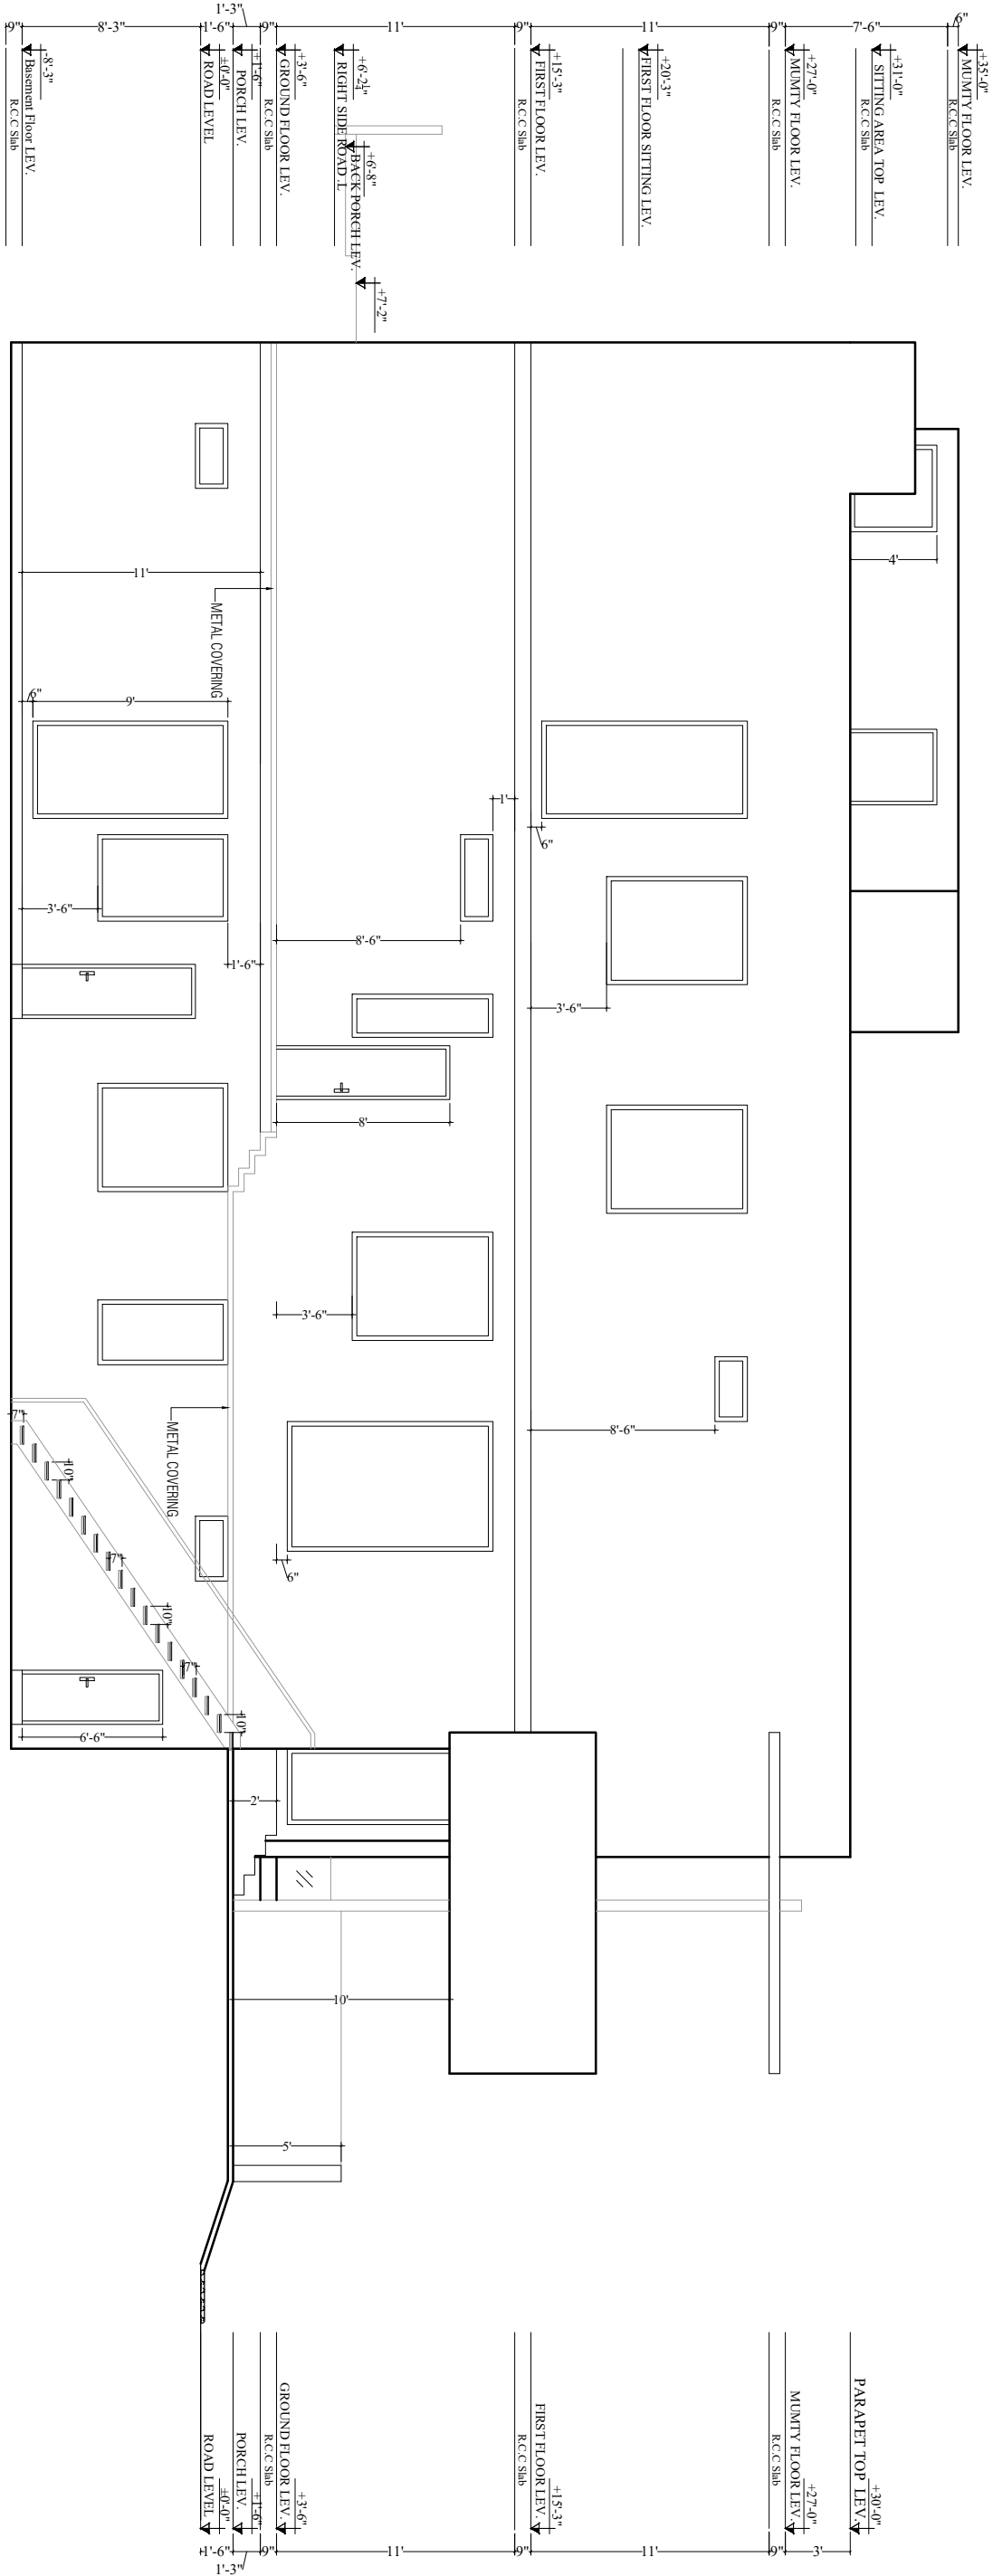


LEFT SIDE ELEVATION

DRAWING NO. A-12		DESIGN BUILD LIVE ARCHITECTURE , INTERIOR DESIGN , FURNITURE & CONSTRUCTION OFFICE: PLAZA # 17-A, BUSINESS BAY, SECTOR-F, DHA-1 RAWALPINDI. UAN: 0334-2226666		DATE. JAN, 2026	CLIENT. MR. MUHAMMAD SHAKIR SHAHID TAQI	TITLE. LEFT SIDE ELEVATION
dbl ■■■ Design Build Live	PROJECT ARCHITECT AR. HOOR GARDEZI	DRAWN BY. RIZWAN TARIQ	CHECKED BY: AR. MOHSIN ALEE	THIS DRAWING SUPERSEDES ALL PREVIOUS DRAWINGS OF THE SAME TITLE	PROJECT. RESIDENCIAL PLOT # 1, STREET# CENTRAL BLVD , SECTOR- C, PHASE - IV, DHA ISLAMABAD.	ALL RIGHTS RESERVED. NO PART OF THIS DRAWING MAY BE REPRODUCED OR USED IN ANY FORM OR BY ANY MEANS WITHOUT THE PRIOR PERMISSION OF HOLZINN HOME, ARCHITECTS.
		SCALE. NTS				

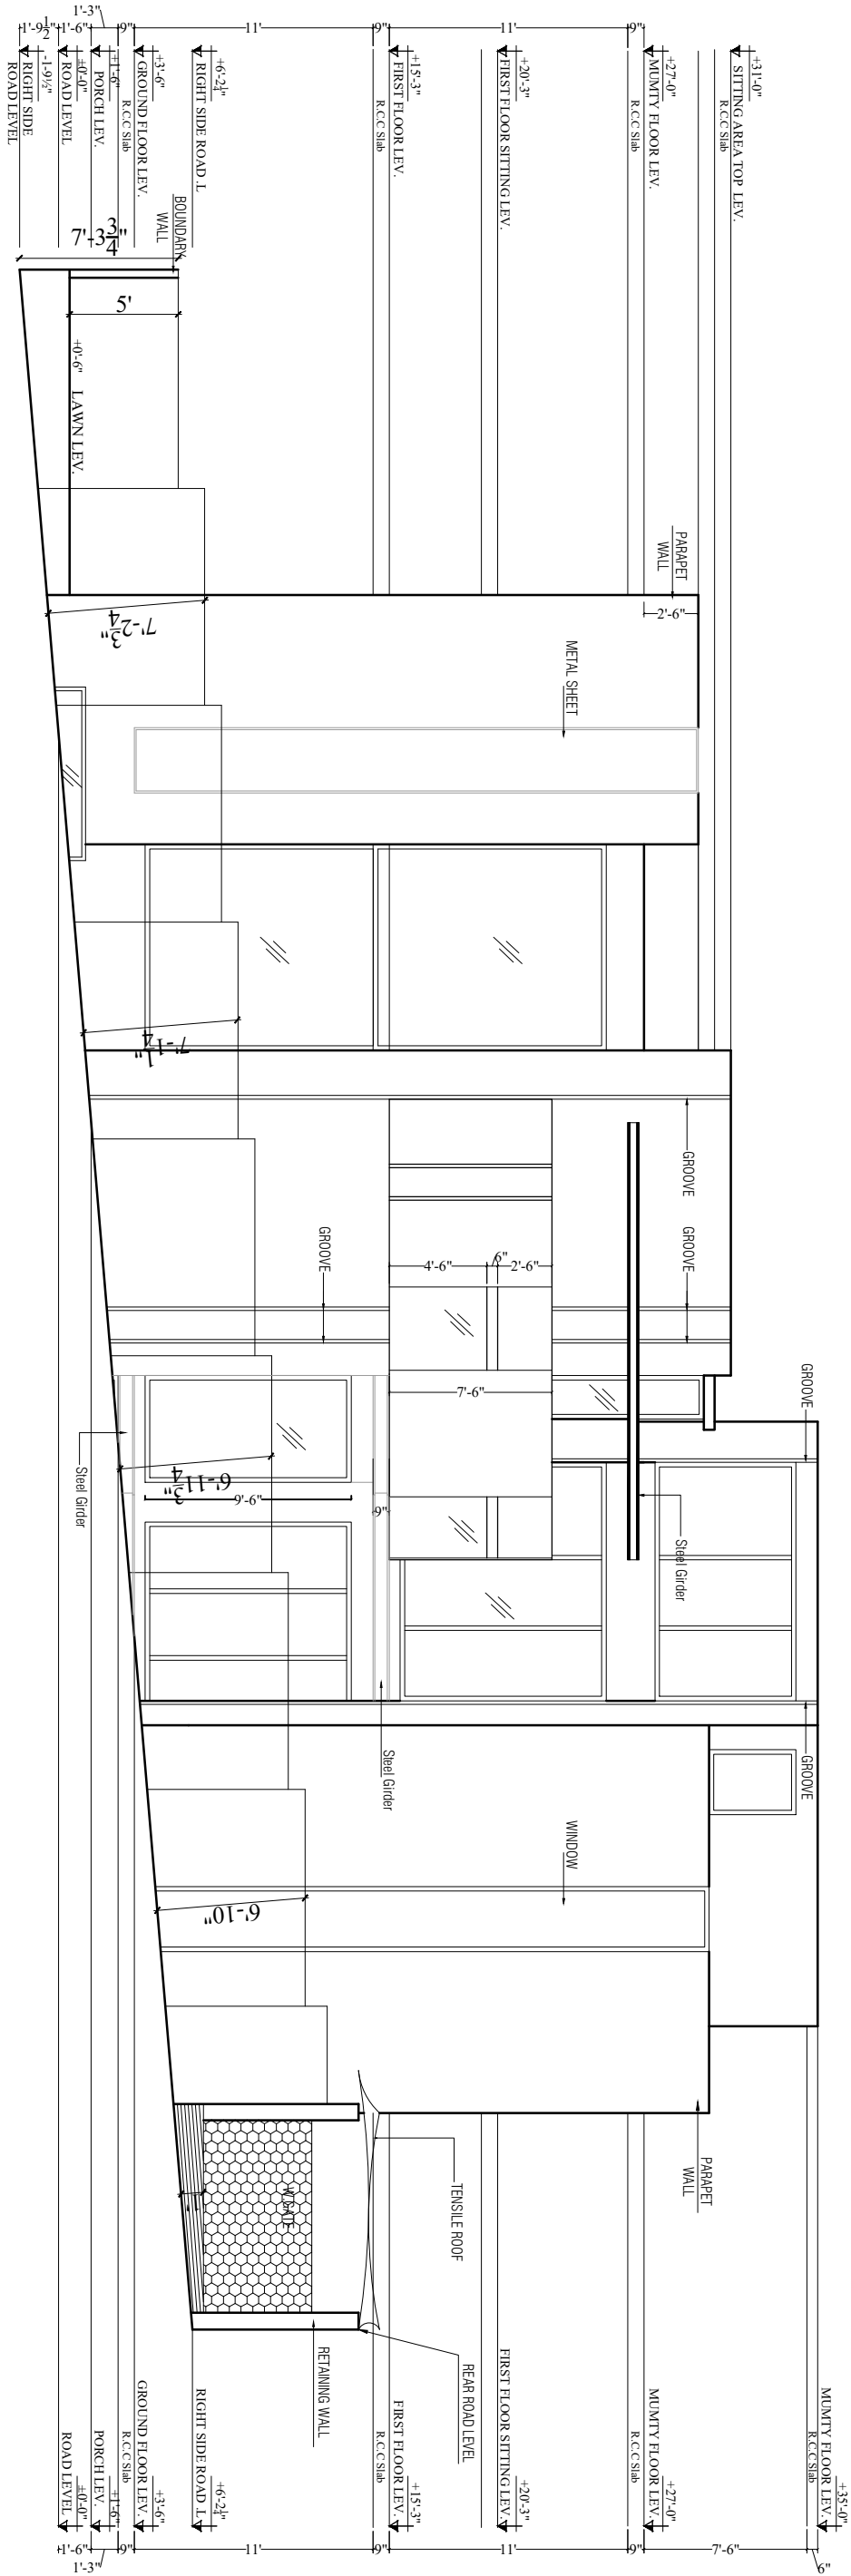


RIGHT SIDE ELEVATION

DRAWING NO. A-13		DESIGN BUILD LIVE ARCHITECTURE , INTERIOR DESIGN , FURNITURE & CONSTRUCTION OFFICE: PLAZA # 17-A, BUSINESS BAY, SECTOR-F, DHA-1 RAWALPINDI. UAN: 0334-2226666		DATE. JAN, 2026	CLIENT. MR. MUHAMMAD SHAKIR SHAHID TAQI	TITLE. RIGHT SIDE ELEVATION
dbl ■■■ Design Build Live	PROJECT ARCHITECT AR. HOOR GARDEZI	DRAWN BY. RIZWAN TARIQ	CHECKED BY: AR. MOHSIN ALEE	THIS DRAWING SUPERSEDES ALL PREVIOUS DRAWINGS OF THE SAME TITLE	PROJECT. RESIDENCIAL PLOT # 1, STREET# CENTRAL BLVD , SECTOR- C, PHASE - IV, DHA ISLAMABAD.	ALL RIGHTS RESERVED. NO PART OF THIS DRAWING MAY BE REPRODUCED OR USED IN ANY FORM OR BY ANY MEANS WITHOUT THE PRIOR PERMISSION OF HOLZINN HOME, ARCHITECTS.
		SCALE. NTS				

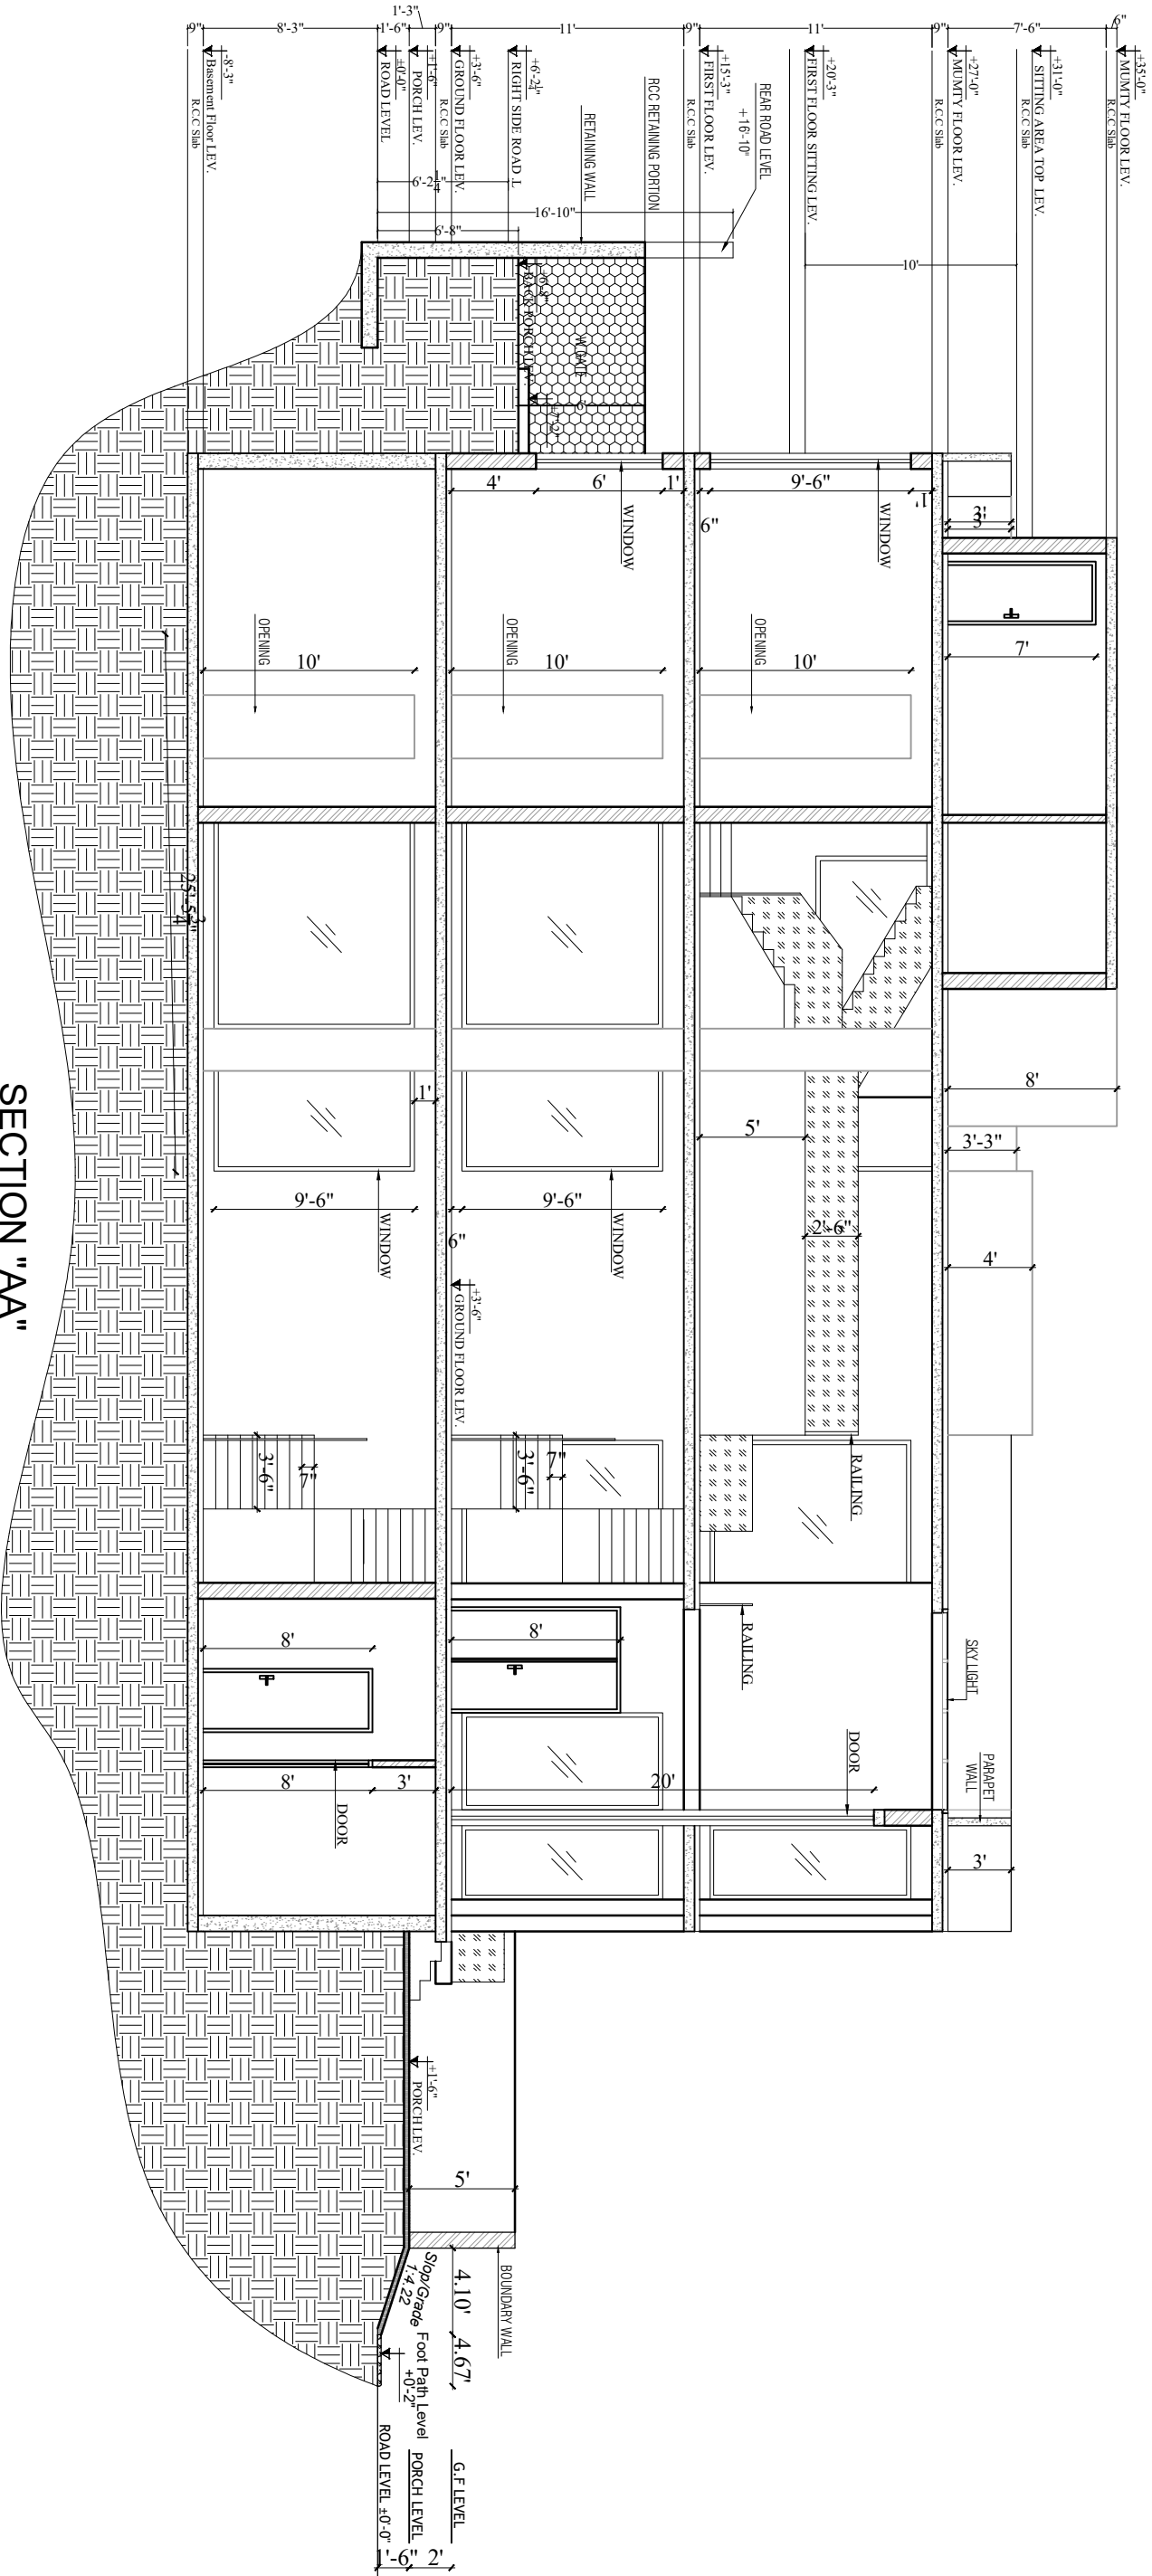






SECTION "AA"

DRAWING NO. A-14	DESIGN BUILD LIVE ARCHITECTURE , INTERIOR DESIGN , FURNITURE & CONSTRUCTION OFFICE: PLAZA # 17-A, BUSINESS BAY, SECTOR-F, DHA-1 RAWALPINDI. UAN: 0334-2226666			DATE. JAN, 2026	CLIENT. MR. MUHAMMAD SHAKIR SHAHID TAQI	TITLE. SECTION A-A
dbl ■■■■ Design Build Live	PROJECT ARCHITECT AR. HOOR GARDEZI	DRAWN BY. RIZWAN TARIQ	CHECKED BY: AR. MOHSIN ALEE	THIS DRAWING SUPERSEDES ALL PREVIOUS DRAWINGS OF THE SAME TITLE	PROJECT. RESIDENCIAL PLOT # 1, STREET# CENTRAL BLVD , SECTOR- C, PHASE - IV, DHA ISLAMABAD.	ALL RIGHTS RESERVED. NO PART OF THIS DRAWING MAY BE REPRODUCED OR USED IN ANY FORM OR BY ANY MEANS WITHOUT THE PRIOR PERMISSION OF HOLZINN HOME, ARCHITECTS.
	SCALE. NTS					

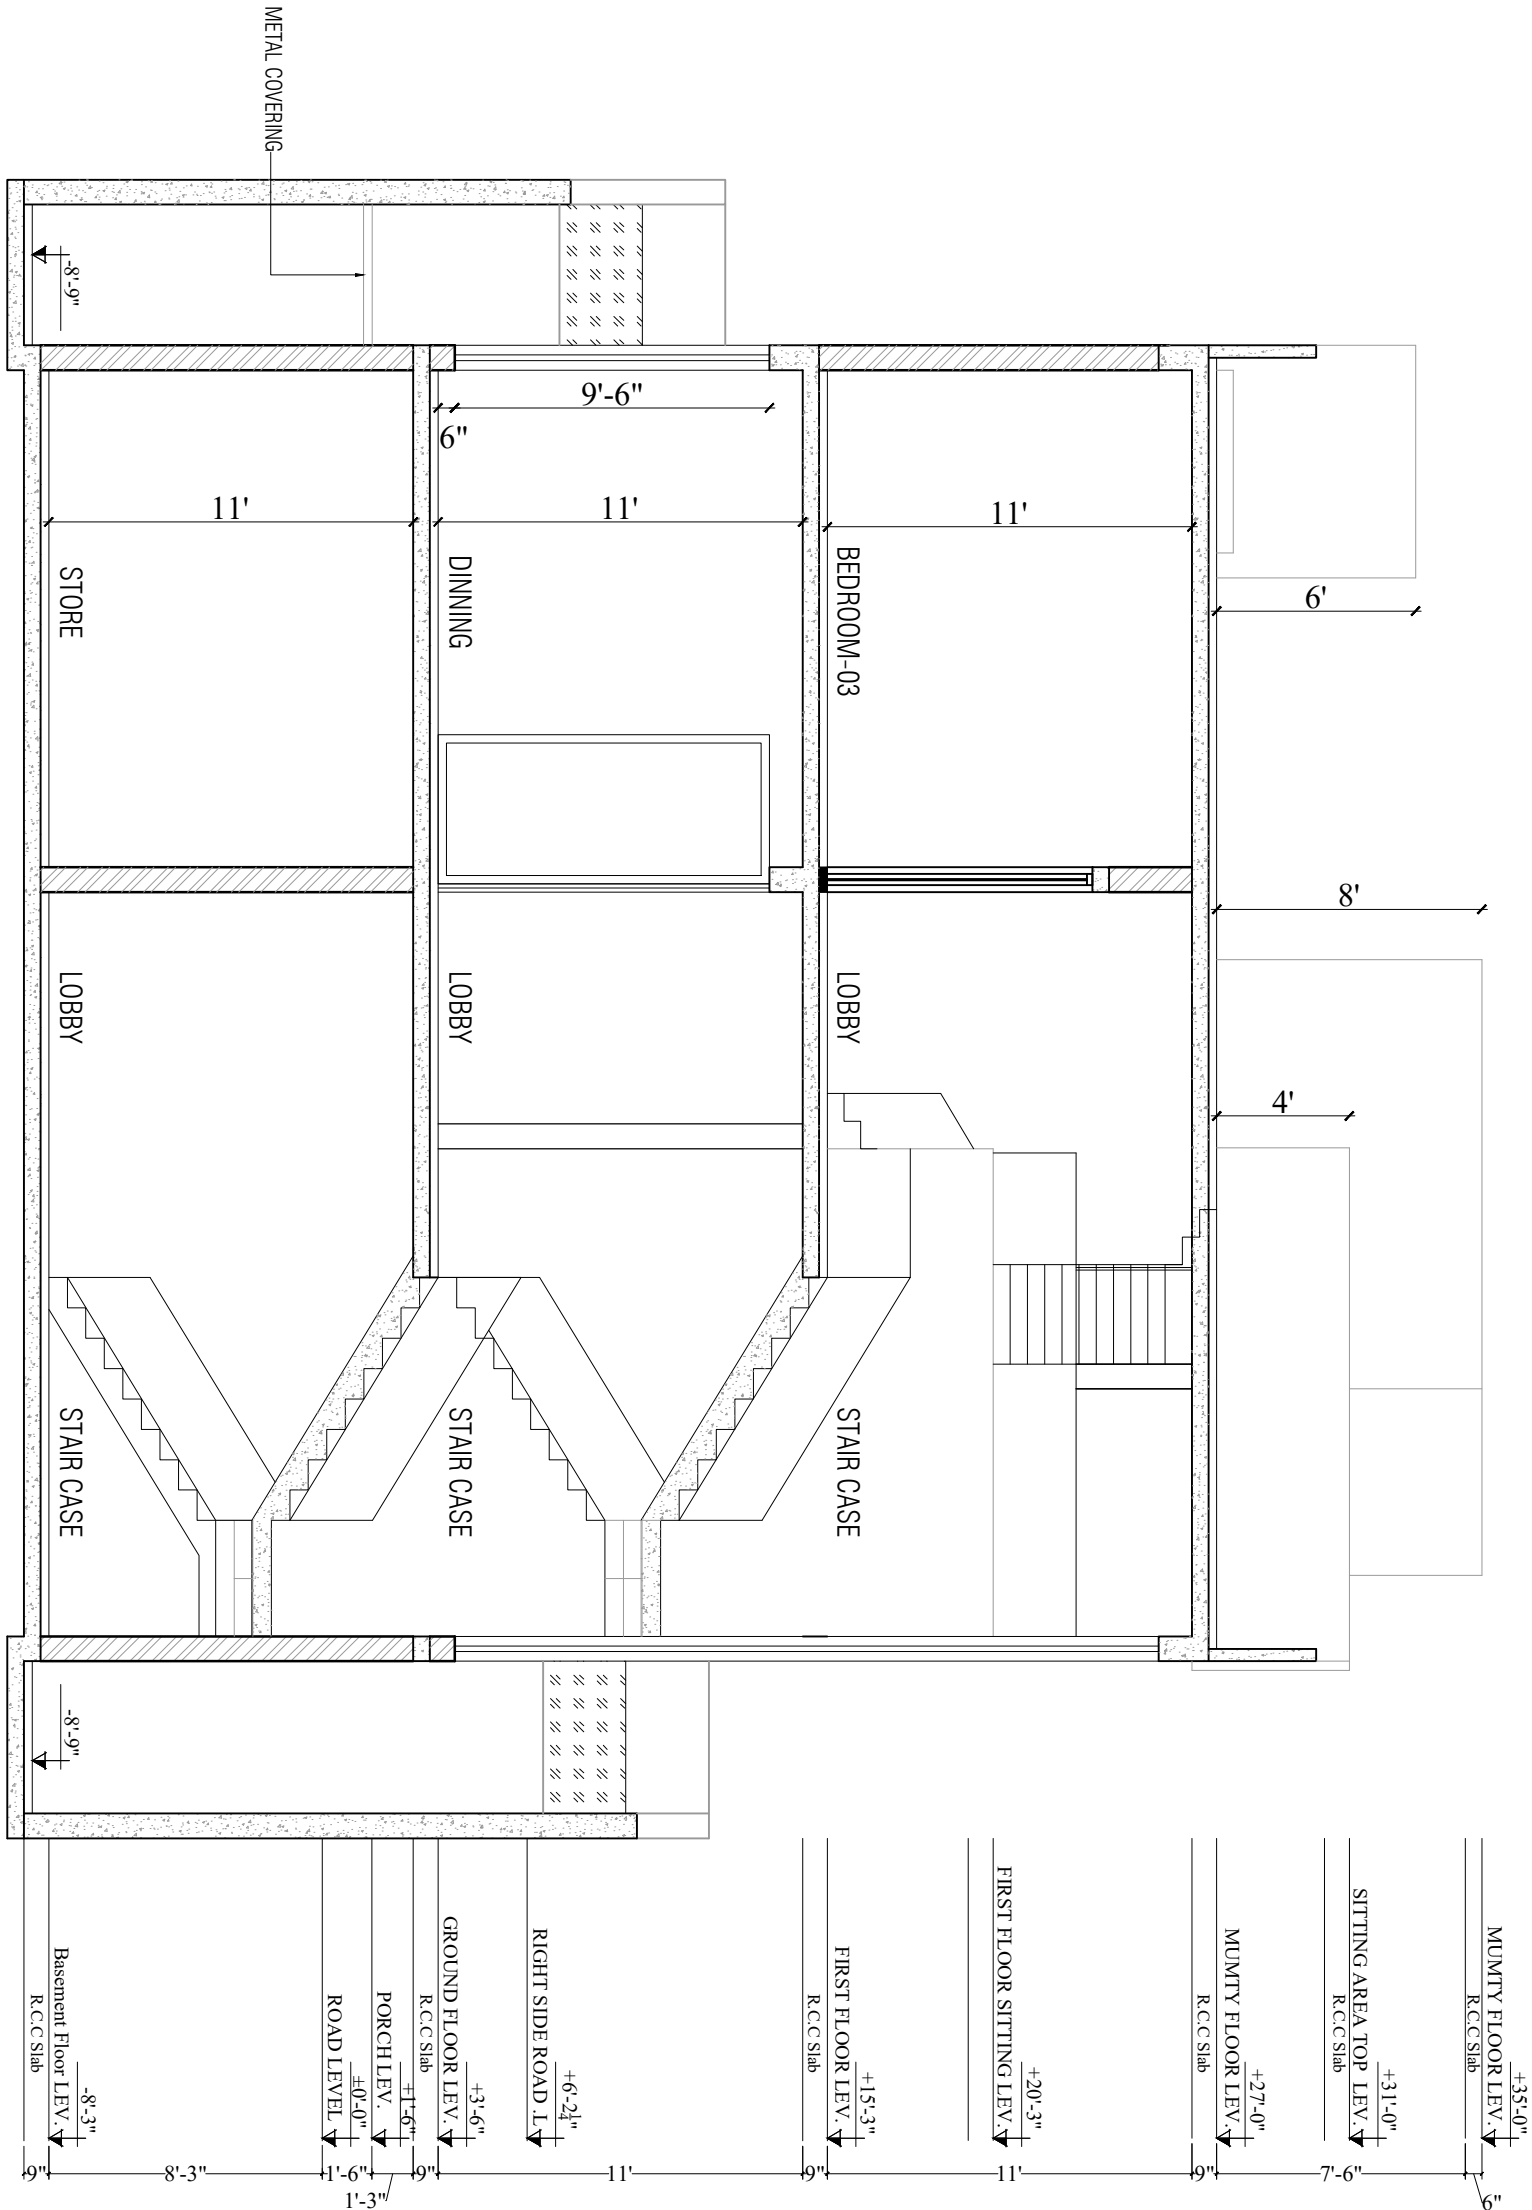


SECTION "BB"


DRAWING NO.	DESIGN BUILD LIVE			DATE.	CLIENT.	TITLE.
A-15	ARCHITECTURE , INTERIOR DESIGN , FURNITURE & CONSTRUCTION OFFICE: PLAZA # 17-A, BUSINESS BAY, SECTOR-F, DHA-1 RAWALPINDI. UAN: 0334-2226666			JAN, 2026	MR. MUHAMMAD SHAKIR SHAHID TAQI	SECTION B-B
dbl Design Build Live	PROJECT ARCHITECT	DRAWN BY.	CHECKED BY:	THIS DRAWING SUPERSEDES ALL PREVIOUS DRAWINGS OF THE SAME TITLE	PROJECT.	ALL RIGHTS RESERVED. NO PART OF THIS DRAWING MAY BE REPRODUCED OR USED IN ANY FORM OR BY ANY MEANS WITHOUT THE PRIOR PERMISSION OF HOLZINN HOME, ARCHITECTS.
	AR. HOOR GARDEZI	RIZWAN TARIQ SCALE.				
		NTS	AR. MOHSIN ALEE		RESIDENCIAL PLOT # 1, STREET# CENTRAL BLVD , SECTOR- C, PHASE - IV, DHA ISLAMABAD.	

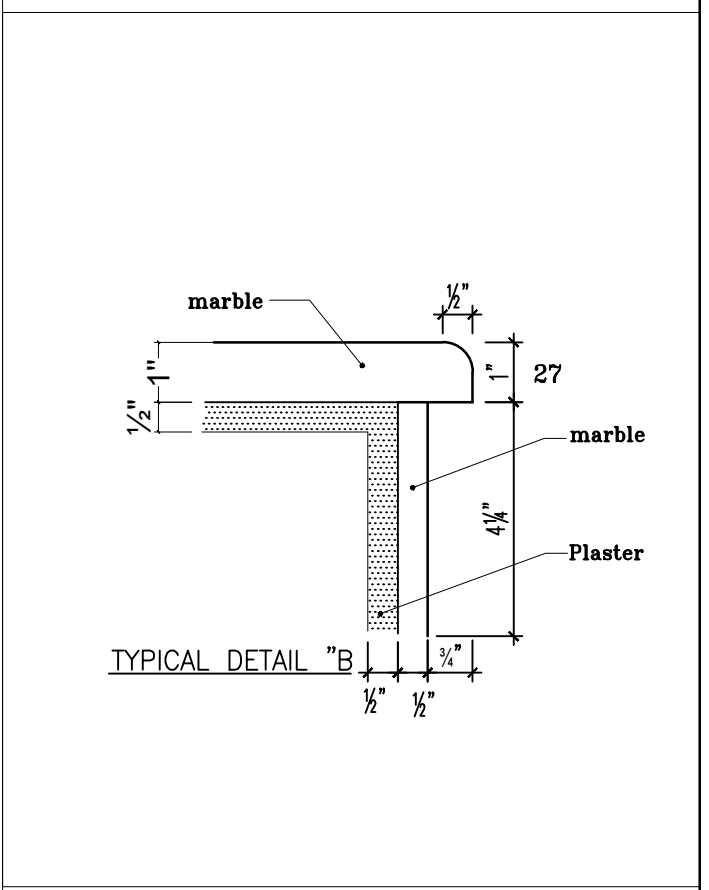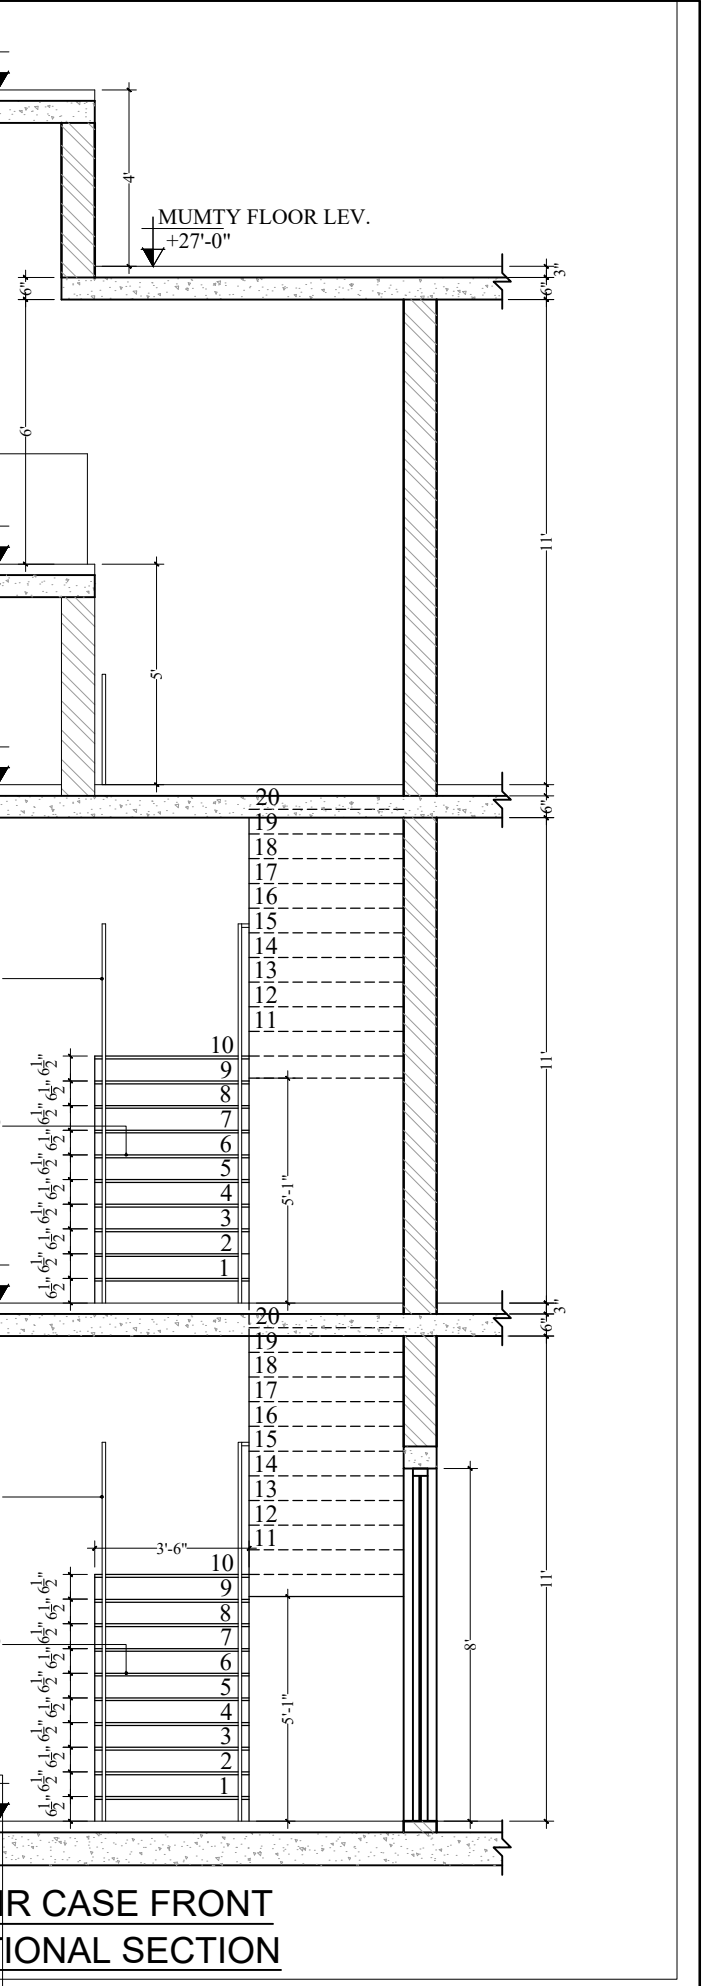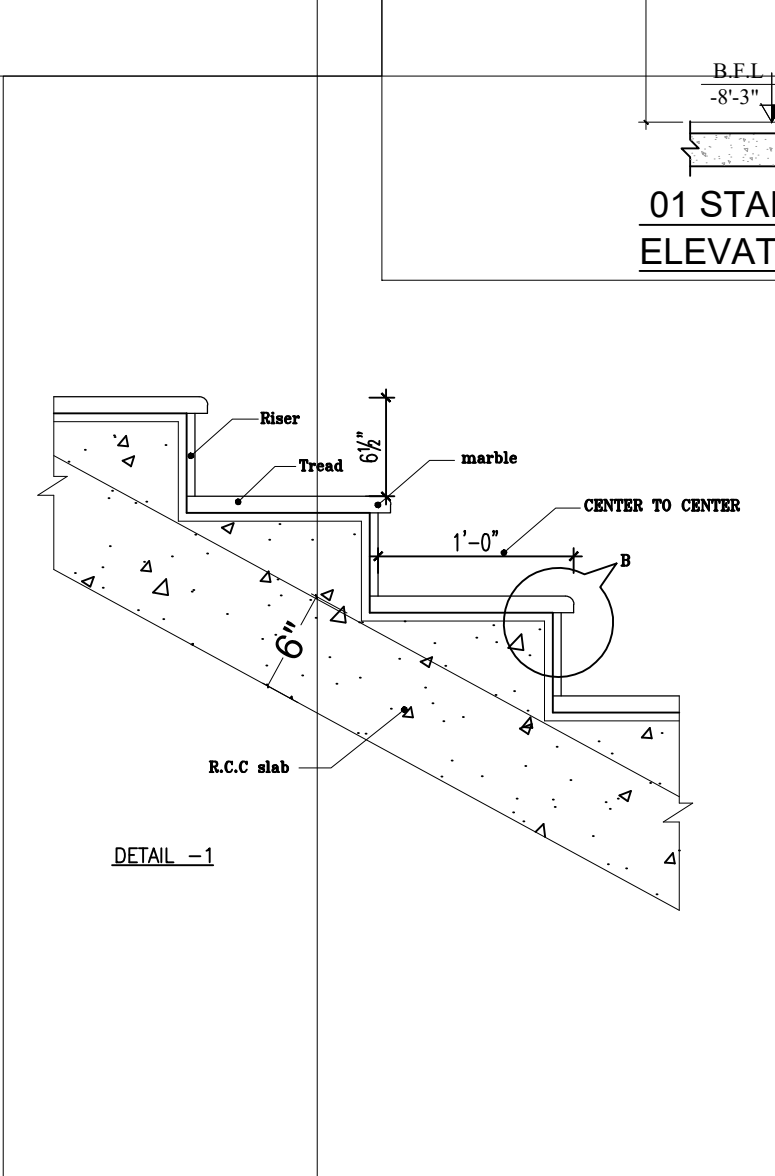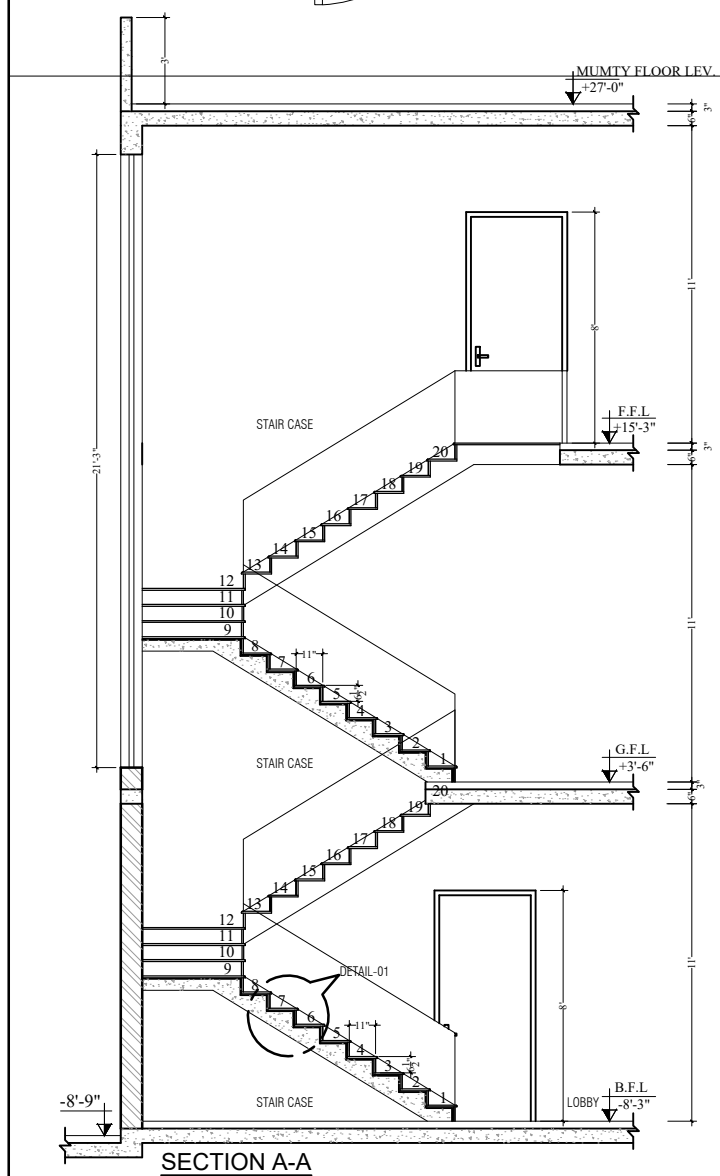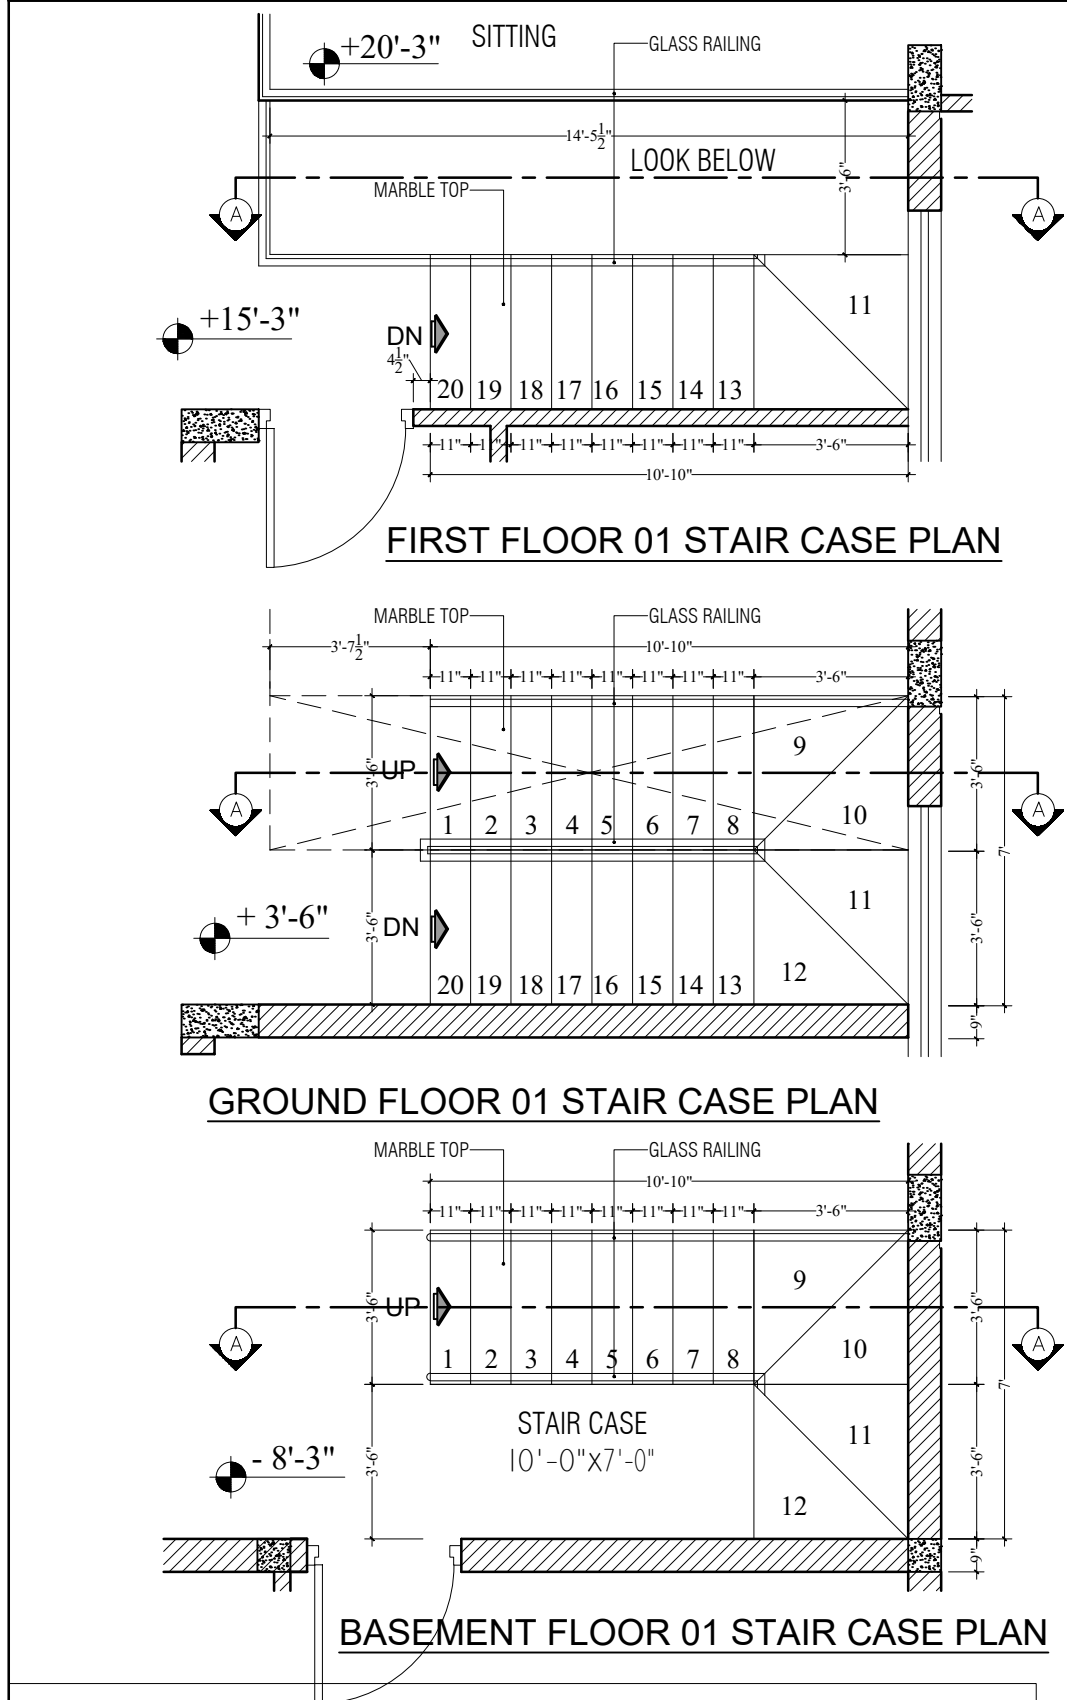



DRAWING NO.	DESIGN BUILD LIVE			DATE.	CLIENT.	TITLE.
A-16	ARCHITECTURE , INTERIOR DESIGN , FURNITURE & CONSTRUCTION OFFICE: PLAZA # 17-A, BUSINESS BAY, SECTOR-F, DHA-1 RAWALPINDI. UAN: 0334-2226666			JAN, 2026	MR. MUHAMMAD SHAKIR SHAHID TAQI	STAIR CASE 01 DETAILS
dbl Design Build Live	PROJECT ARCHITECT	DRAWN BY.	CHECKED BY:	THIS DRAWING SUPERSEDES ALL PREVIOUS DRAWINGS OF THE SAME TITLE	PROJECT.	ALL RIGHTS RESERVED. NO PART OF THIS DRAWING MAY BE REPRODUCED OR USED IN ANY FORM OR BY ANY MEANS WITHOUT THE PRIOR PERMISSION OF HOLZINN HOME, ARCHITECTS.
	AR. HOOR GARDEZI	RIZWAN TARIQ	AR. MOHSIN ALEE			
		SCALE.				
		NTS			RESIDENCIAL PLOT # 1, STREET# CENTRAL BLVD , SECTOR- C, PHASE - IV, DHA ISLAMABAD.	

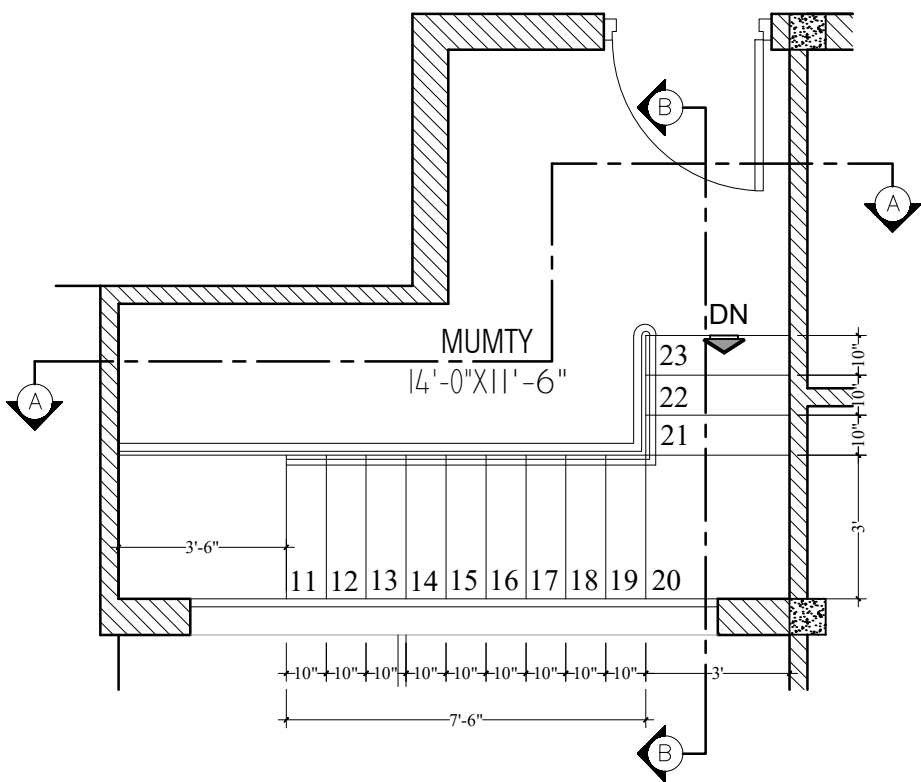


MUMTY FLOOR STAIR CASE 02 PLAN

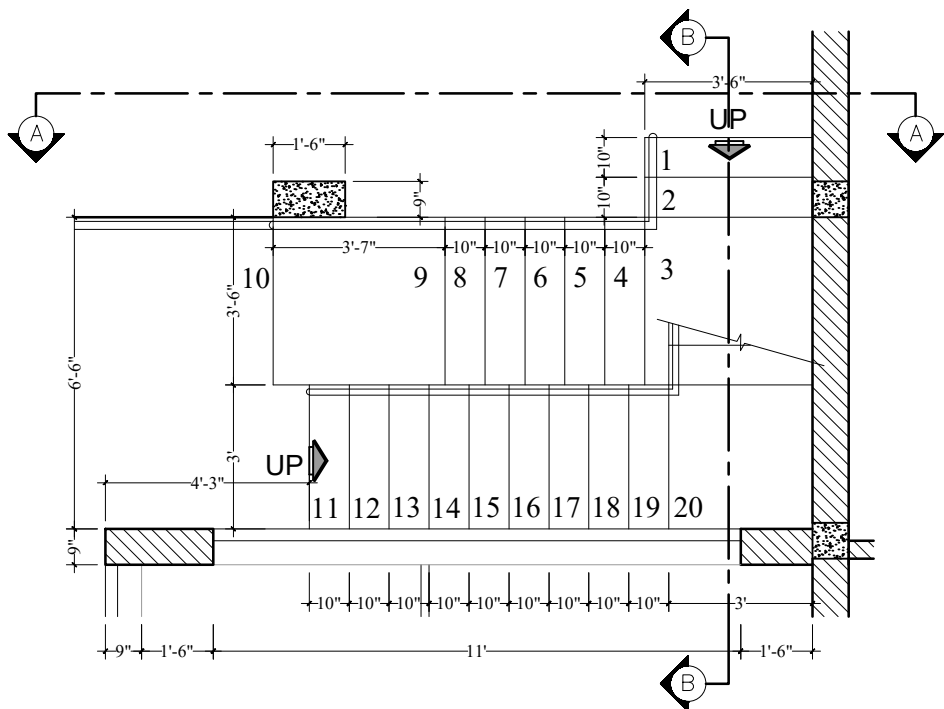

FIRST FLOOR STAIR CASE 02 PLAN

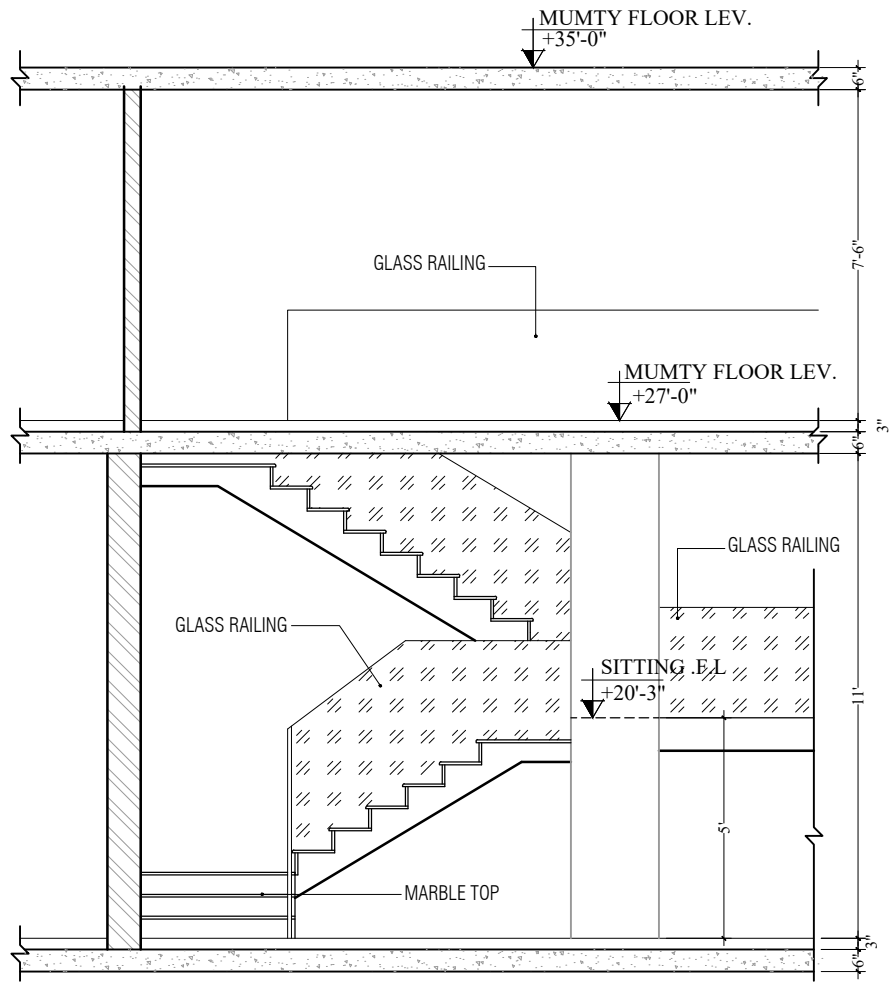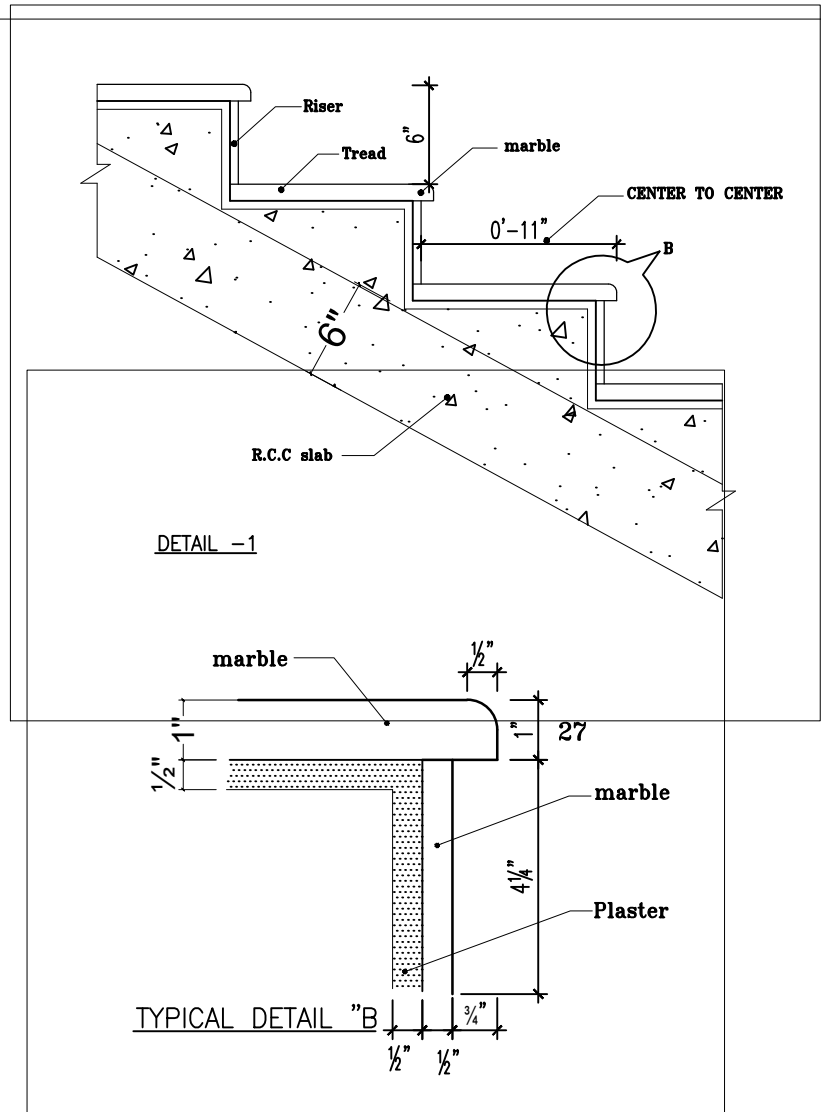


SECTION A-A




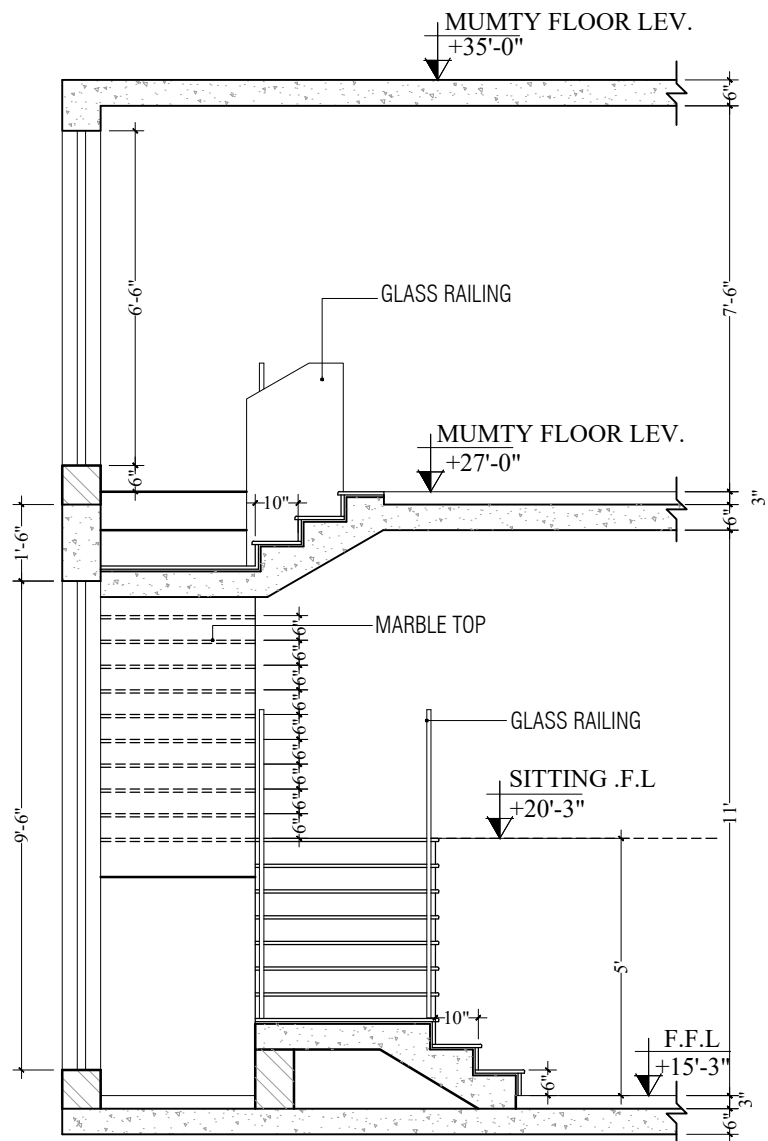


SECTION B-B


DRAWING NO. A-17	DESIGN BUILD LIVE ARCHITECTURE , INTERIOR DESIGN , FURNITURE & CONSTRUCTION OFFICE: PLAZA # 17-A, BUSINESS BAY, SECTOR-F, DHA-1 RAWALPINDI. UAN: 0334-2226666			DATE. JAN, 2026	CLIENT. MR. MUHAMMAD SHAKIR SHAHID TAQI	TITLE. STAIR CASE 02 DETAILS
dbl ■■■ Design Build Live	PROJECT ARCHITECT AR. HOOR GARDEZI	DRAWN BY. RIZWAN TARIQ SCALE. NTS	CHECKED BY: AR. MOHSIN ALEE	THIS DRAWING SUPERSEDES ALL PREVIOUS DRAWINGS OF THE SAME TITLE	PROJECT. RESIDENCIAL PLOT # 1, STREET# CENTRAL BLVD , SECTOR- C, PHASE - IV, DHA ISLAMABAD.	ALL RIGHTS RESERVED. NO PART OF THIS DRAWING MAY BE REPRODUCED OR USED IN ANY FORM OR BY ANY MEANS WITHOUT THE PRIOR PERMISSION OF HOLZINN HOME, ARCHITECTS.

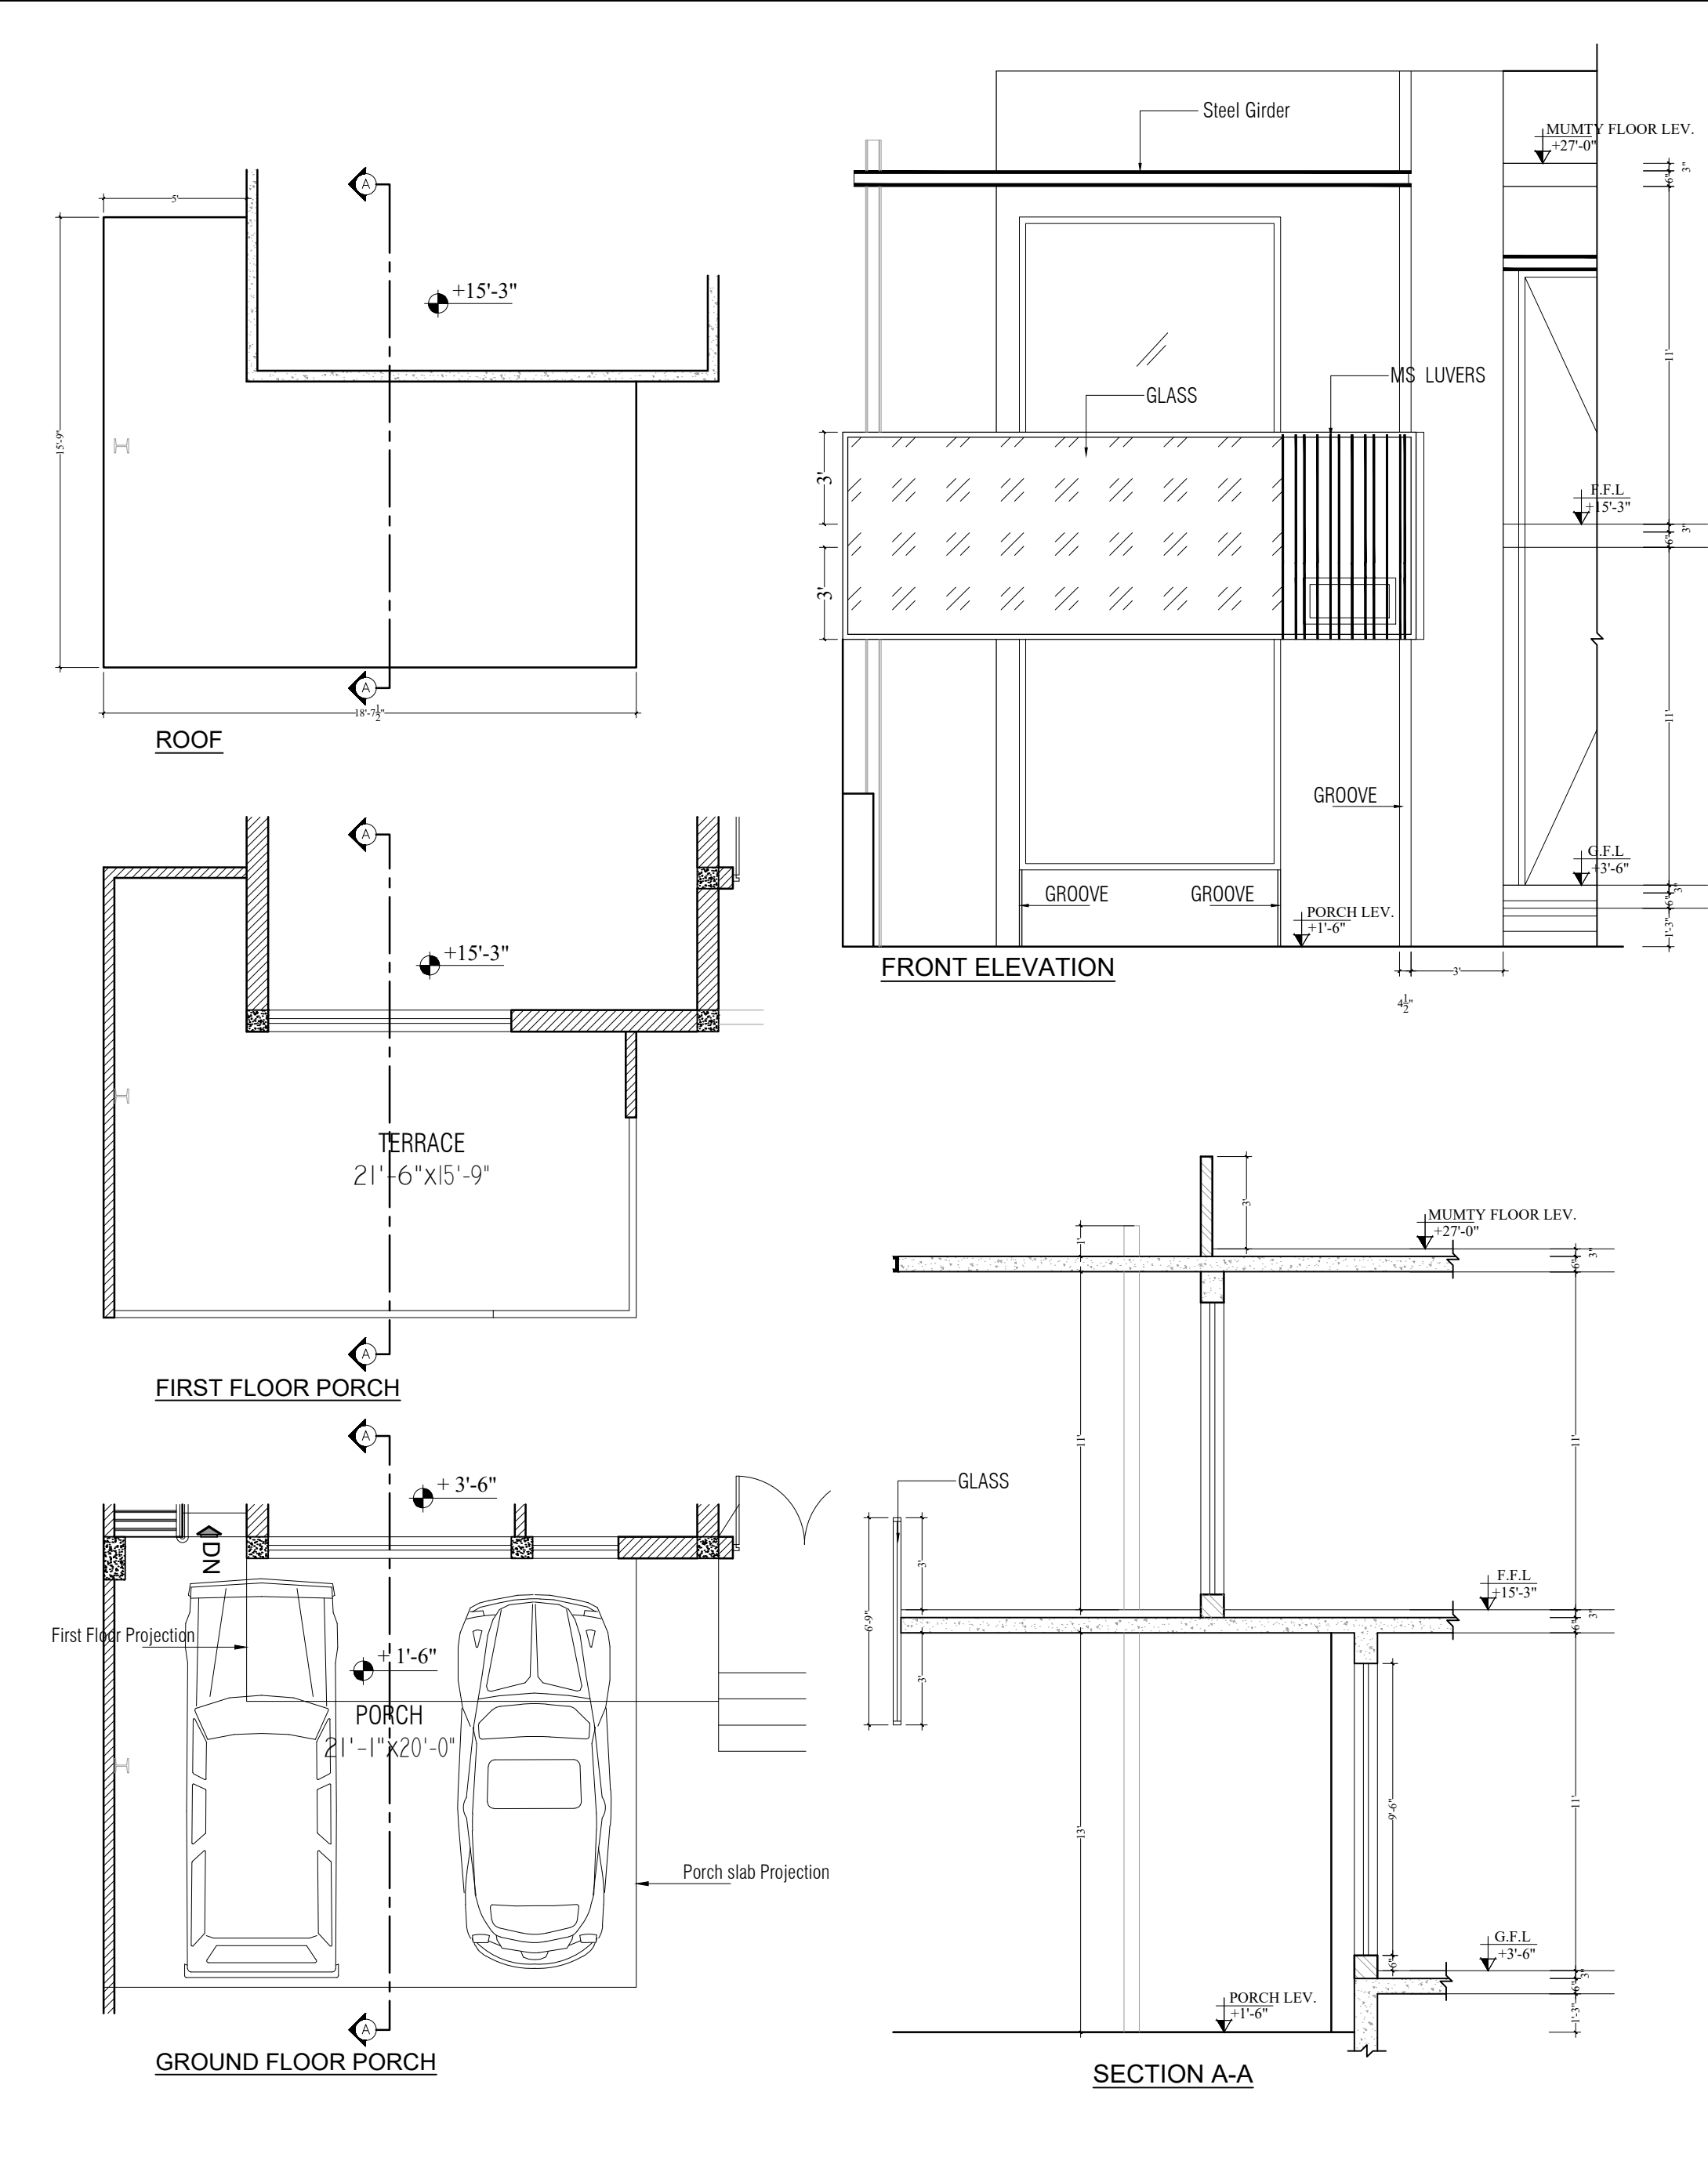


DRAWING NO. A-18	DESIGN BUILD LIVE ARCHITECTURE , INTERIOR DESIGN , FURNITURE & CONSTRUCTION OFFICE: PLAZA # 17-A, BUSINESS BAY, SECTOR-F, DHA-1 RAWALPINDI. UAN: 0334-2226666			DATE. JAN, 2026	CLIENT. MR. MUHAMMAD SHAKIR SHAHID TAQI	TITLE. STAIR CASE 02 DETAILS
dbl Design Build Live	PROJECT ARCHITECT AR. HOOR GARDEZI	DRAWN BY. RIZWAN TARIQ	CHECKED BY: AR. MOHSIN ALEE	THIS DRAWING SUPERSEDES ALL PREVIOUS DRAWINGS OF THE SAME TITLE	PROJECT. RESIDENCIAL PLOT # 1, STREET# CENTRAL BLVD , SECTOR- C, PHASE - IV, DHA ISLAMABAD.	ALL RIGHTS RESERVED. NO PART OF THIS DRAWING MAY BE REPRODUCED OR USED IN ANY FORM OR BY ANY MEANS WITHOUT THE PRIOR PERMISSION OF HOLZINN HOME, ARCHITECTS.
		SCALE. NTS				

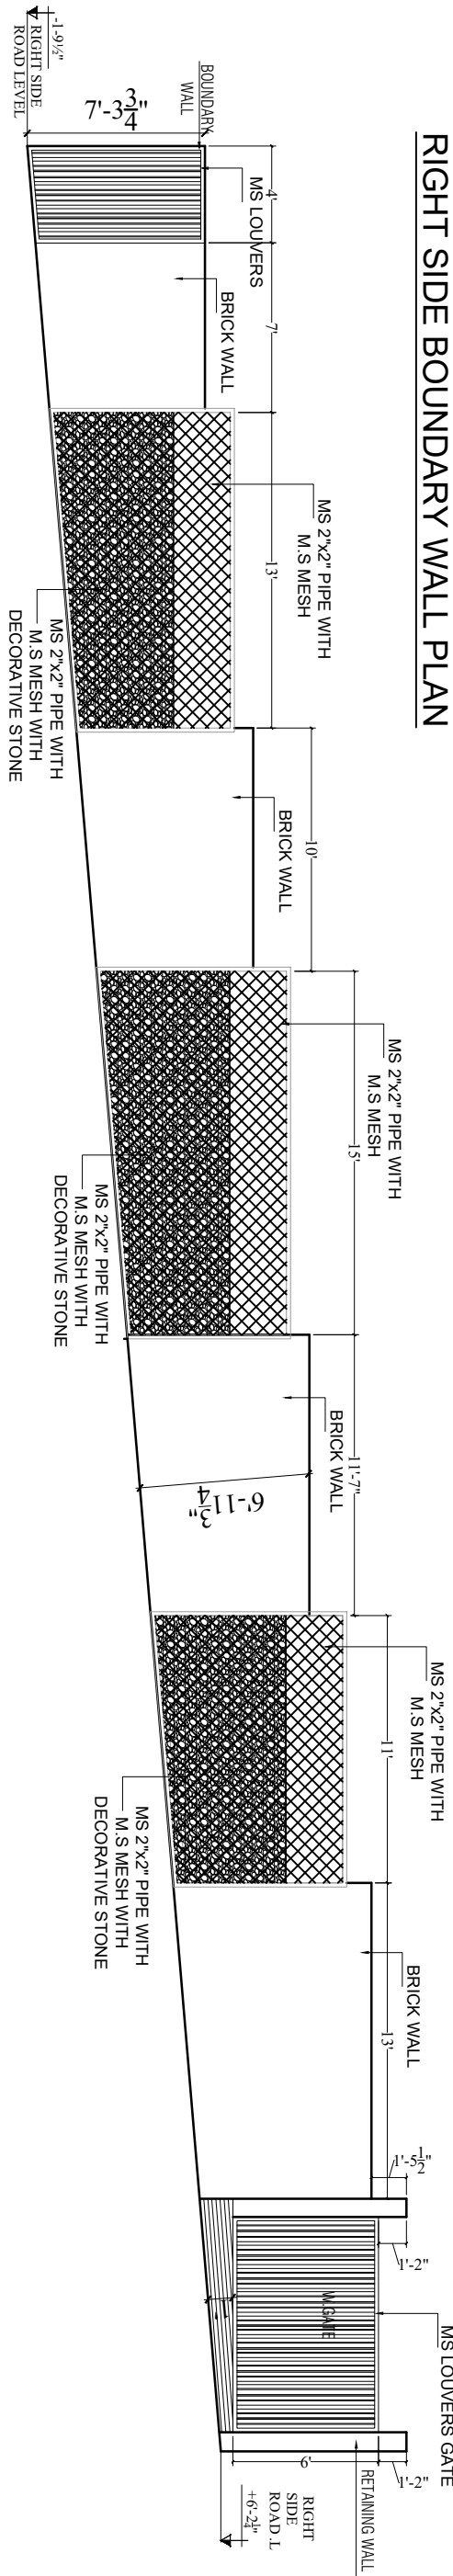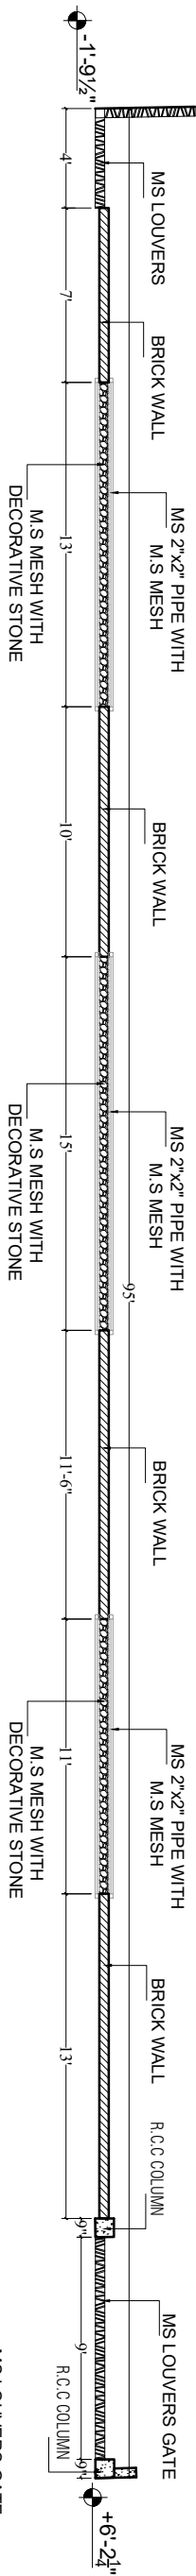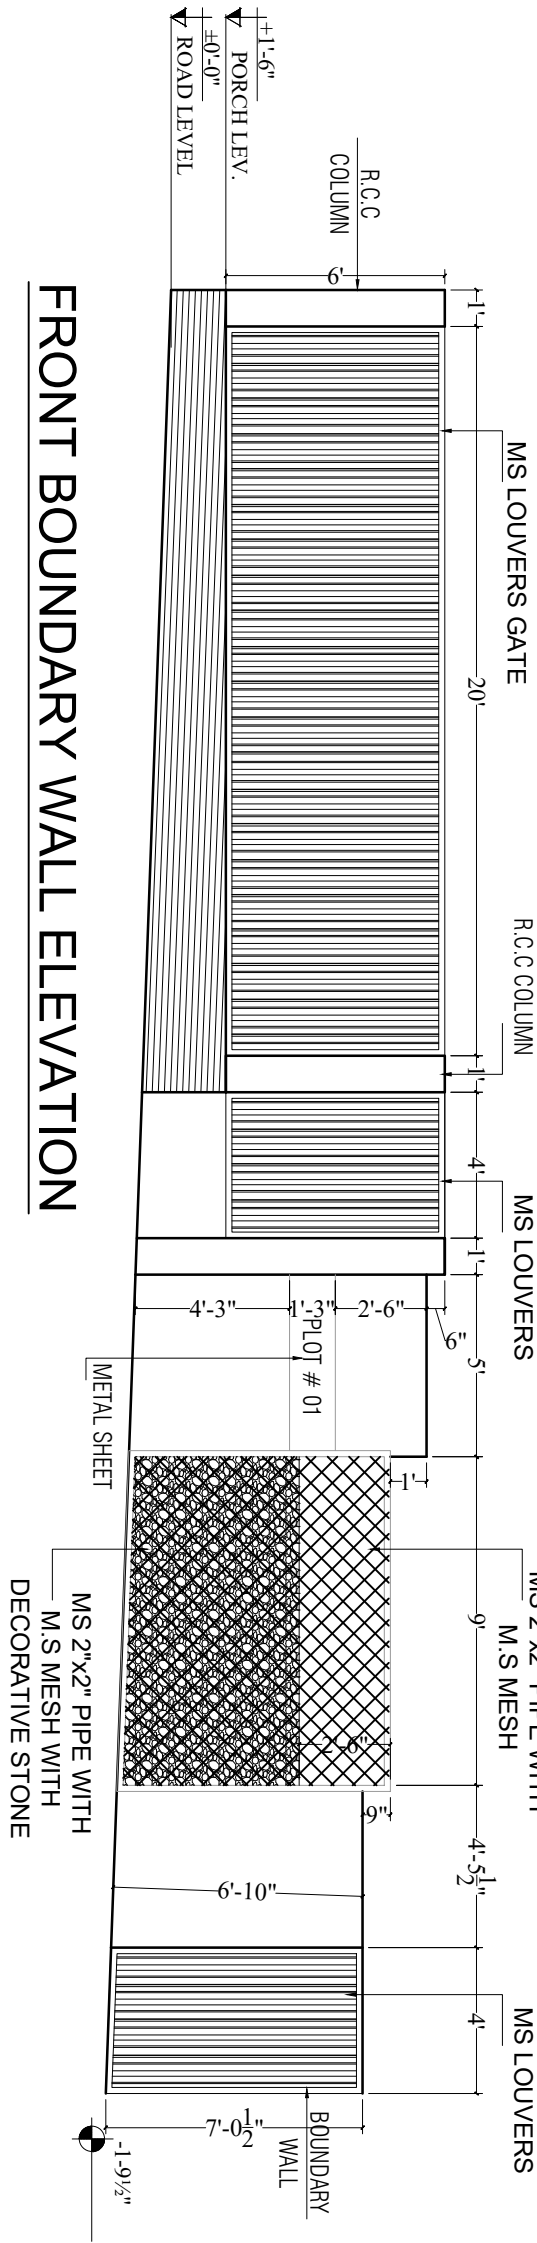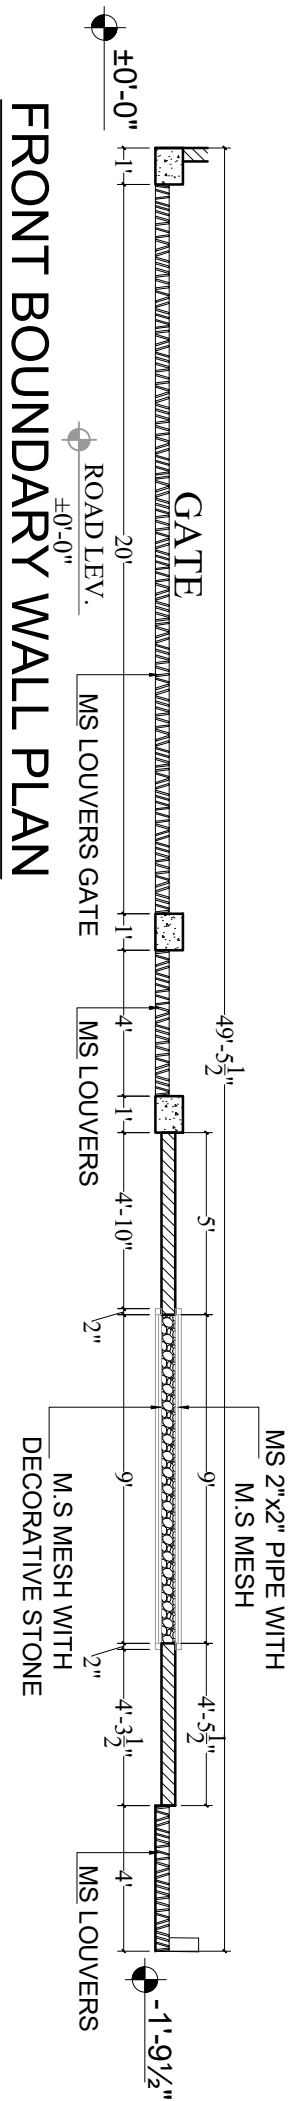

DRAWING NO.	DESIGN BUILD LIVE			DATE.	CLIENT.	TITLE.
A-19	ARCHITECTURE , INTERIOR DESIGN , FURNITURE & CONSTRUCTION OFFICE: PLAZA # 17-A, BUSINESS BAY, SECTOR-F, DHA-1 RAWALPINDI. UAN: 0334-2226666			JAN, 2026	MR. MUHAMMAD SHAKIR SHAHID TAQI	BOUNDARY WALL DETAILS
dbl Design Build Live	PROJECT ARCHITECT	DRAWN BY.	CHECKED BY:	THIS DRAWING SUPERSEDES ALL PREVIOUS DRAWINGS OF THE SAME TITLE	PROJECT.	ALL RIGHTS RESERVED. NO PART OF THIS DRAWING MAY BE REPRODUCED OR USED IN ANY FORM OR BY ANY MEANS WITHOUT THE PRIOR PERMISSION OF HOLZINN HOME, ARCHITECTS.
	AR. HOOR GARDEZI	RIZWAN TARIQ SCALE.				
		NTS	AR. MOHSIN ALEE		RESIDENCIAL PLOT # 1, STREET# CENTRAL BLVD , SECTOR- C, PHASE - IV, DHA ISLAMABAD.	

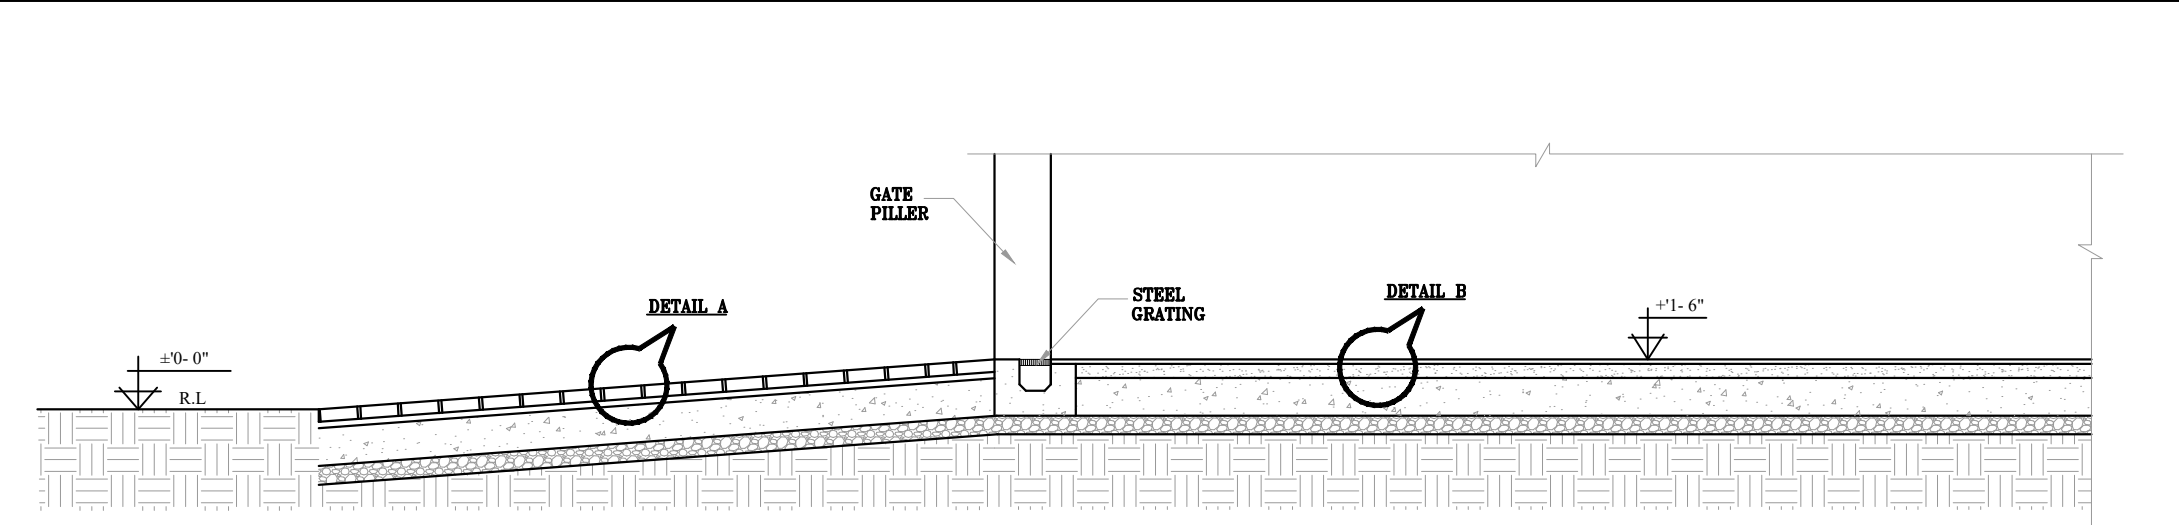


RAMP AND PORCH DETAIL
SCALE : 3/8"=1'

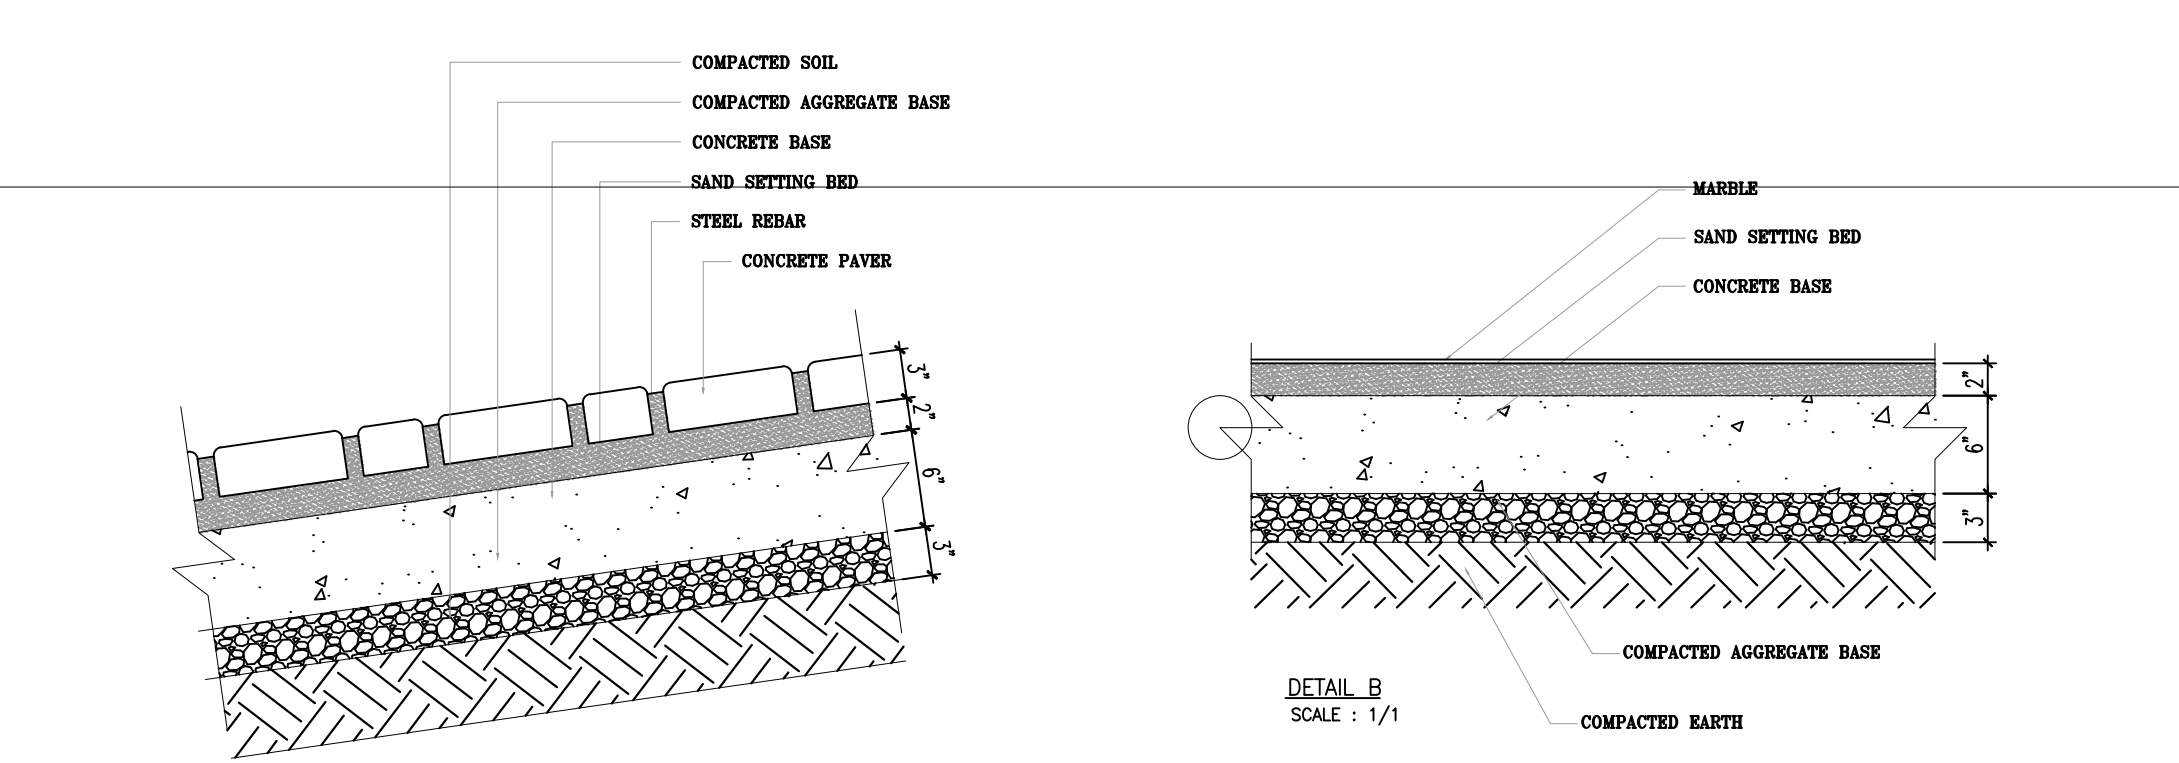


DETAIL A
SCALE : 1/1

DETAIL B
SCALE : 1/1

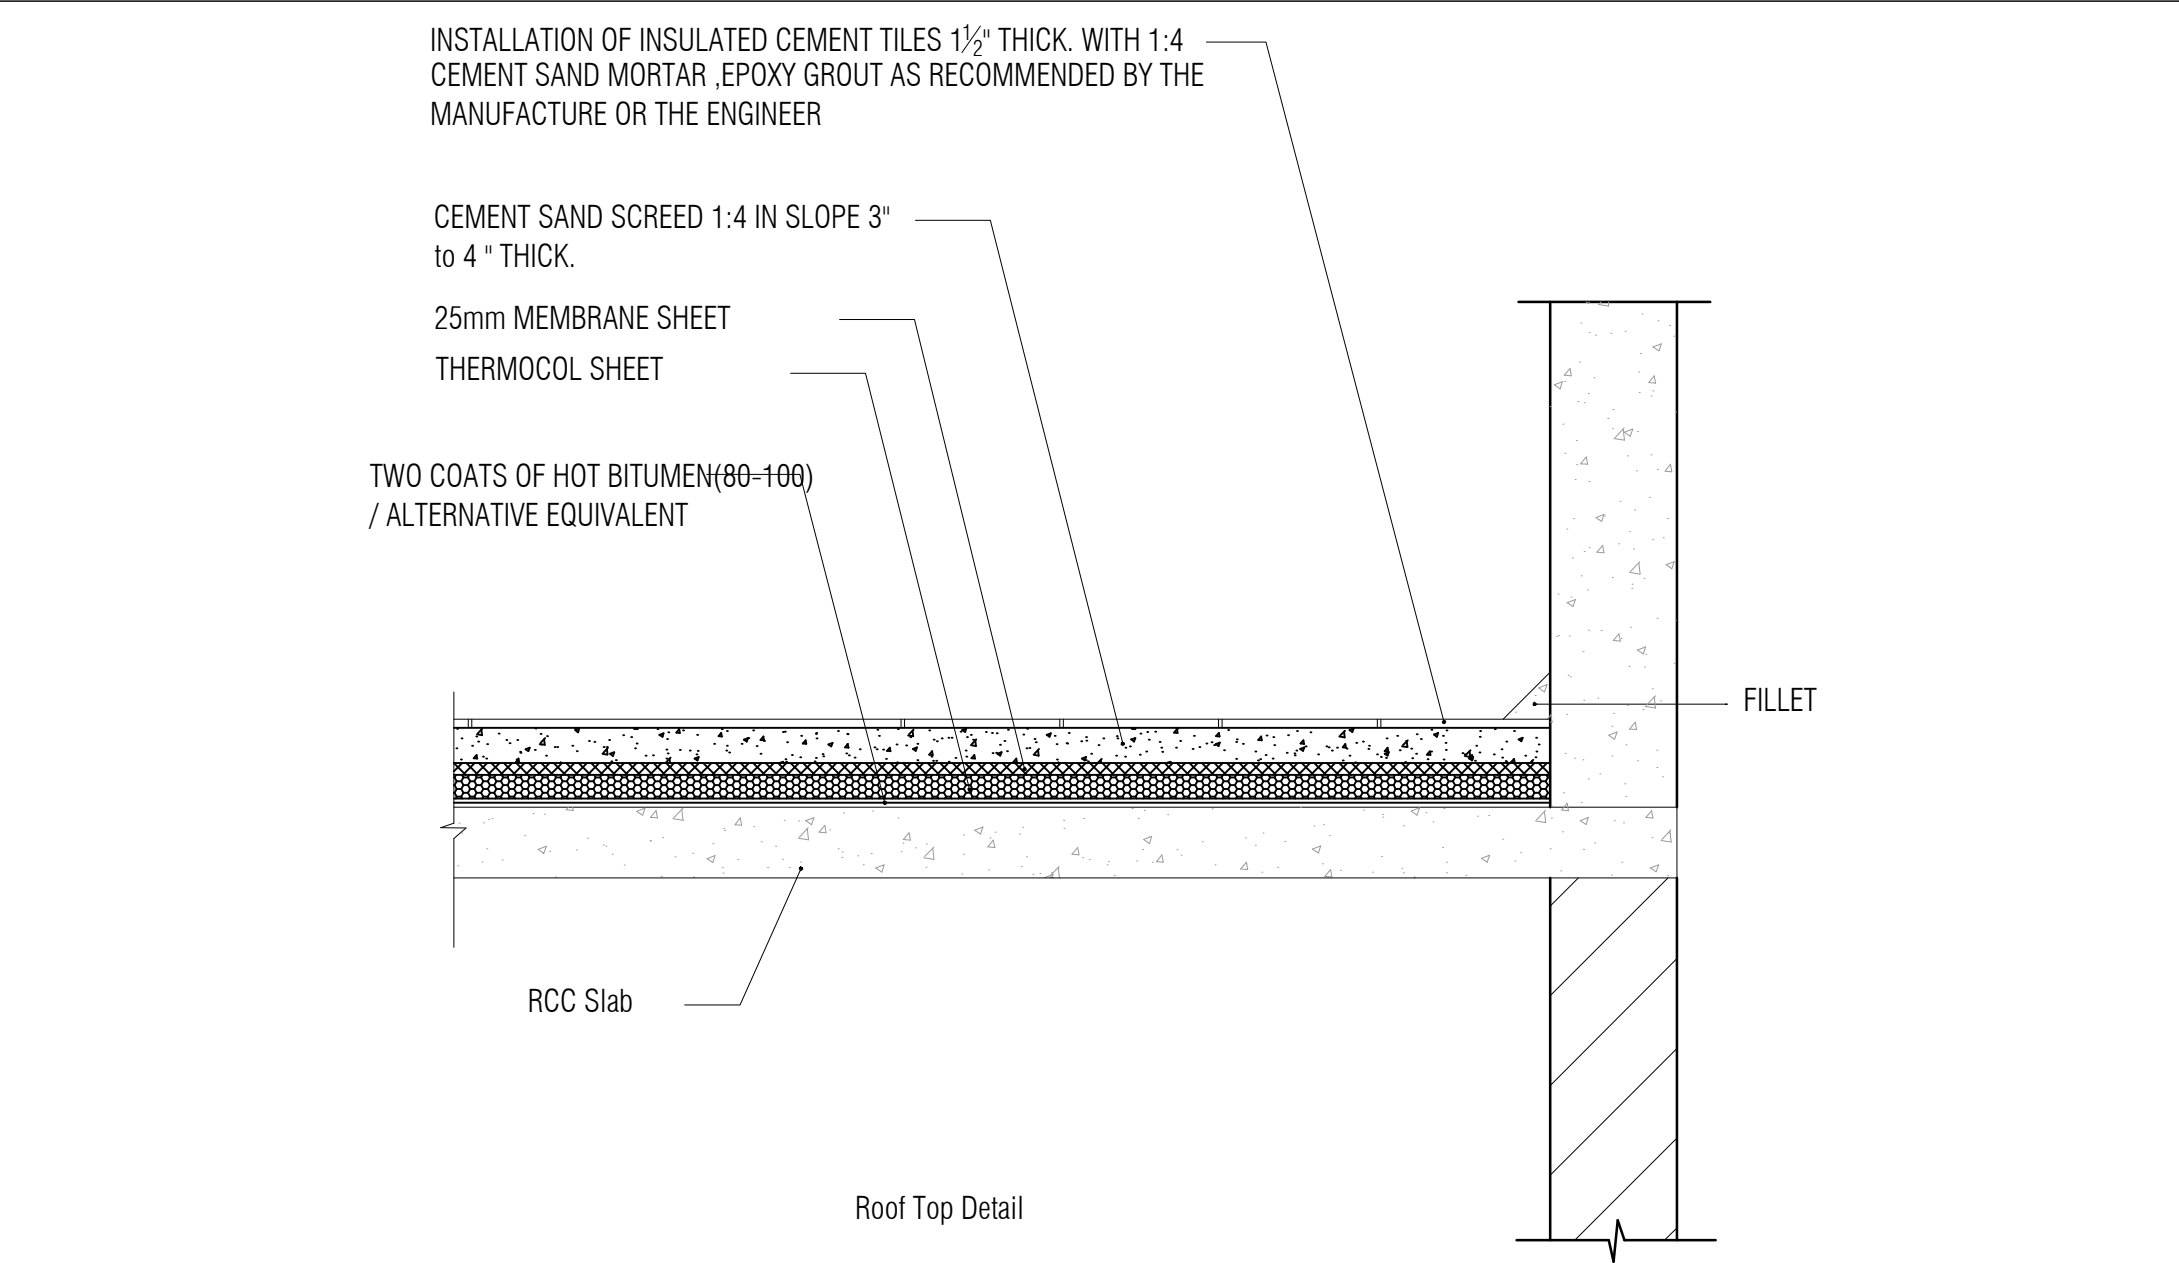


Roof Top Detail

DRAWING NO. A-20	DESIGN BUILD LIVE ARCHITECTURE , INTERIOR DESIGN , FURNITURE & CONSTRUCTION OFFICE: PLAZA # 17-A, BUSINESS BAY, SECTOR-F, DHA-1 RAWALPINDI. UAN: 0334-2226666			DATE. JAN, 2026	CLIENT. MR. MUHAMMAD SHAKIR SHAHID TAQI	TITLE. RAMP & ROOF TOP FINISHING DETAILS
dbl ■■■ Design Build Live	PROJECT ARCHITECT AR. HOOR GARDEZI	DRAWN BY. RIZWAN TARIQ	CHECKED BY: AR. MOHSIN ALEE	THIS DRAWING SUPERSEDES ALL PREVIOUS DRAWINGS OF THE SAME TITLE	PROJECT. RESIDENCIAL PLOT # 1, STREET# CENTRAL BLVD , SECTOR- C, PHASE - IV, DHA ISLAMABAD.	ALL RIGHTS RESERVED. NO PART OF THIS DRAWING MAY BE REPRODUCED OR USED IN ANY FORM OR BY ANY MEANS WITHOUT THE PRIOR PERMISSION OF HOLZINN HOME, ARCHITECTS.
		SCALE. NTS				

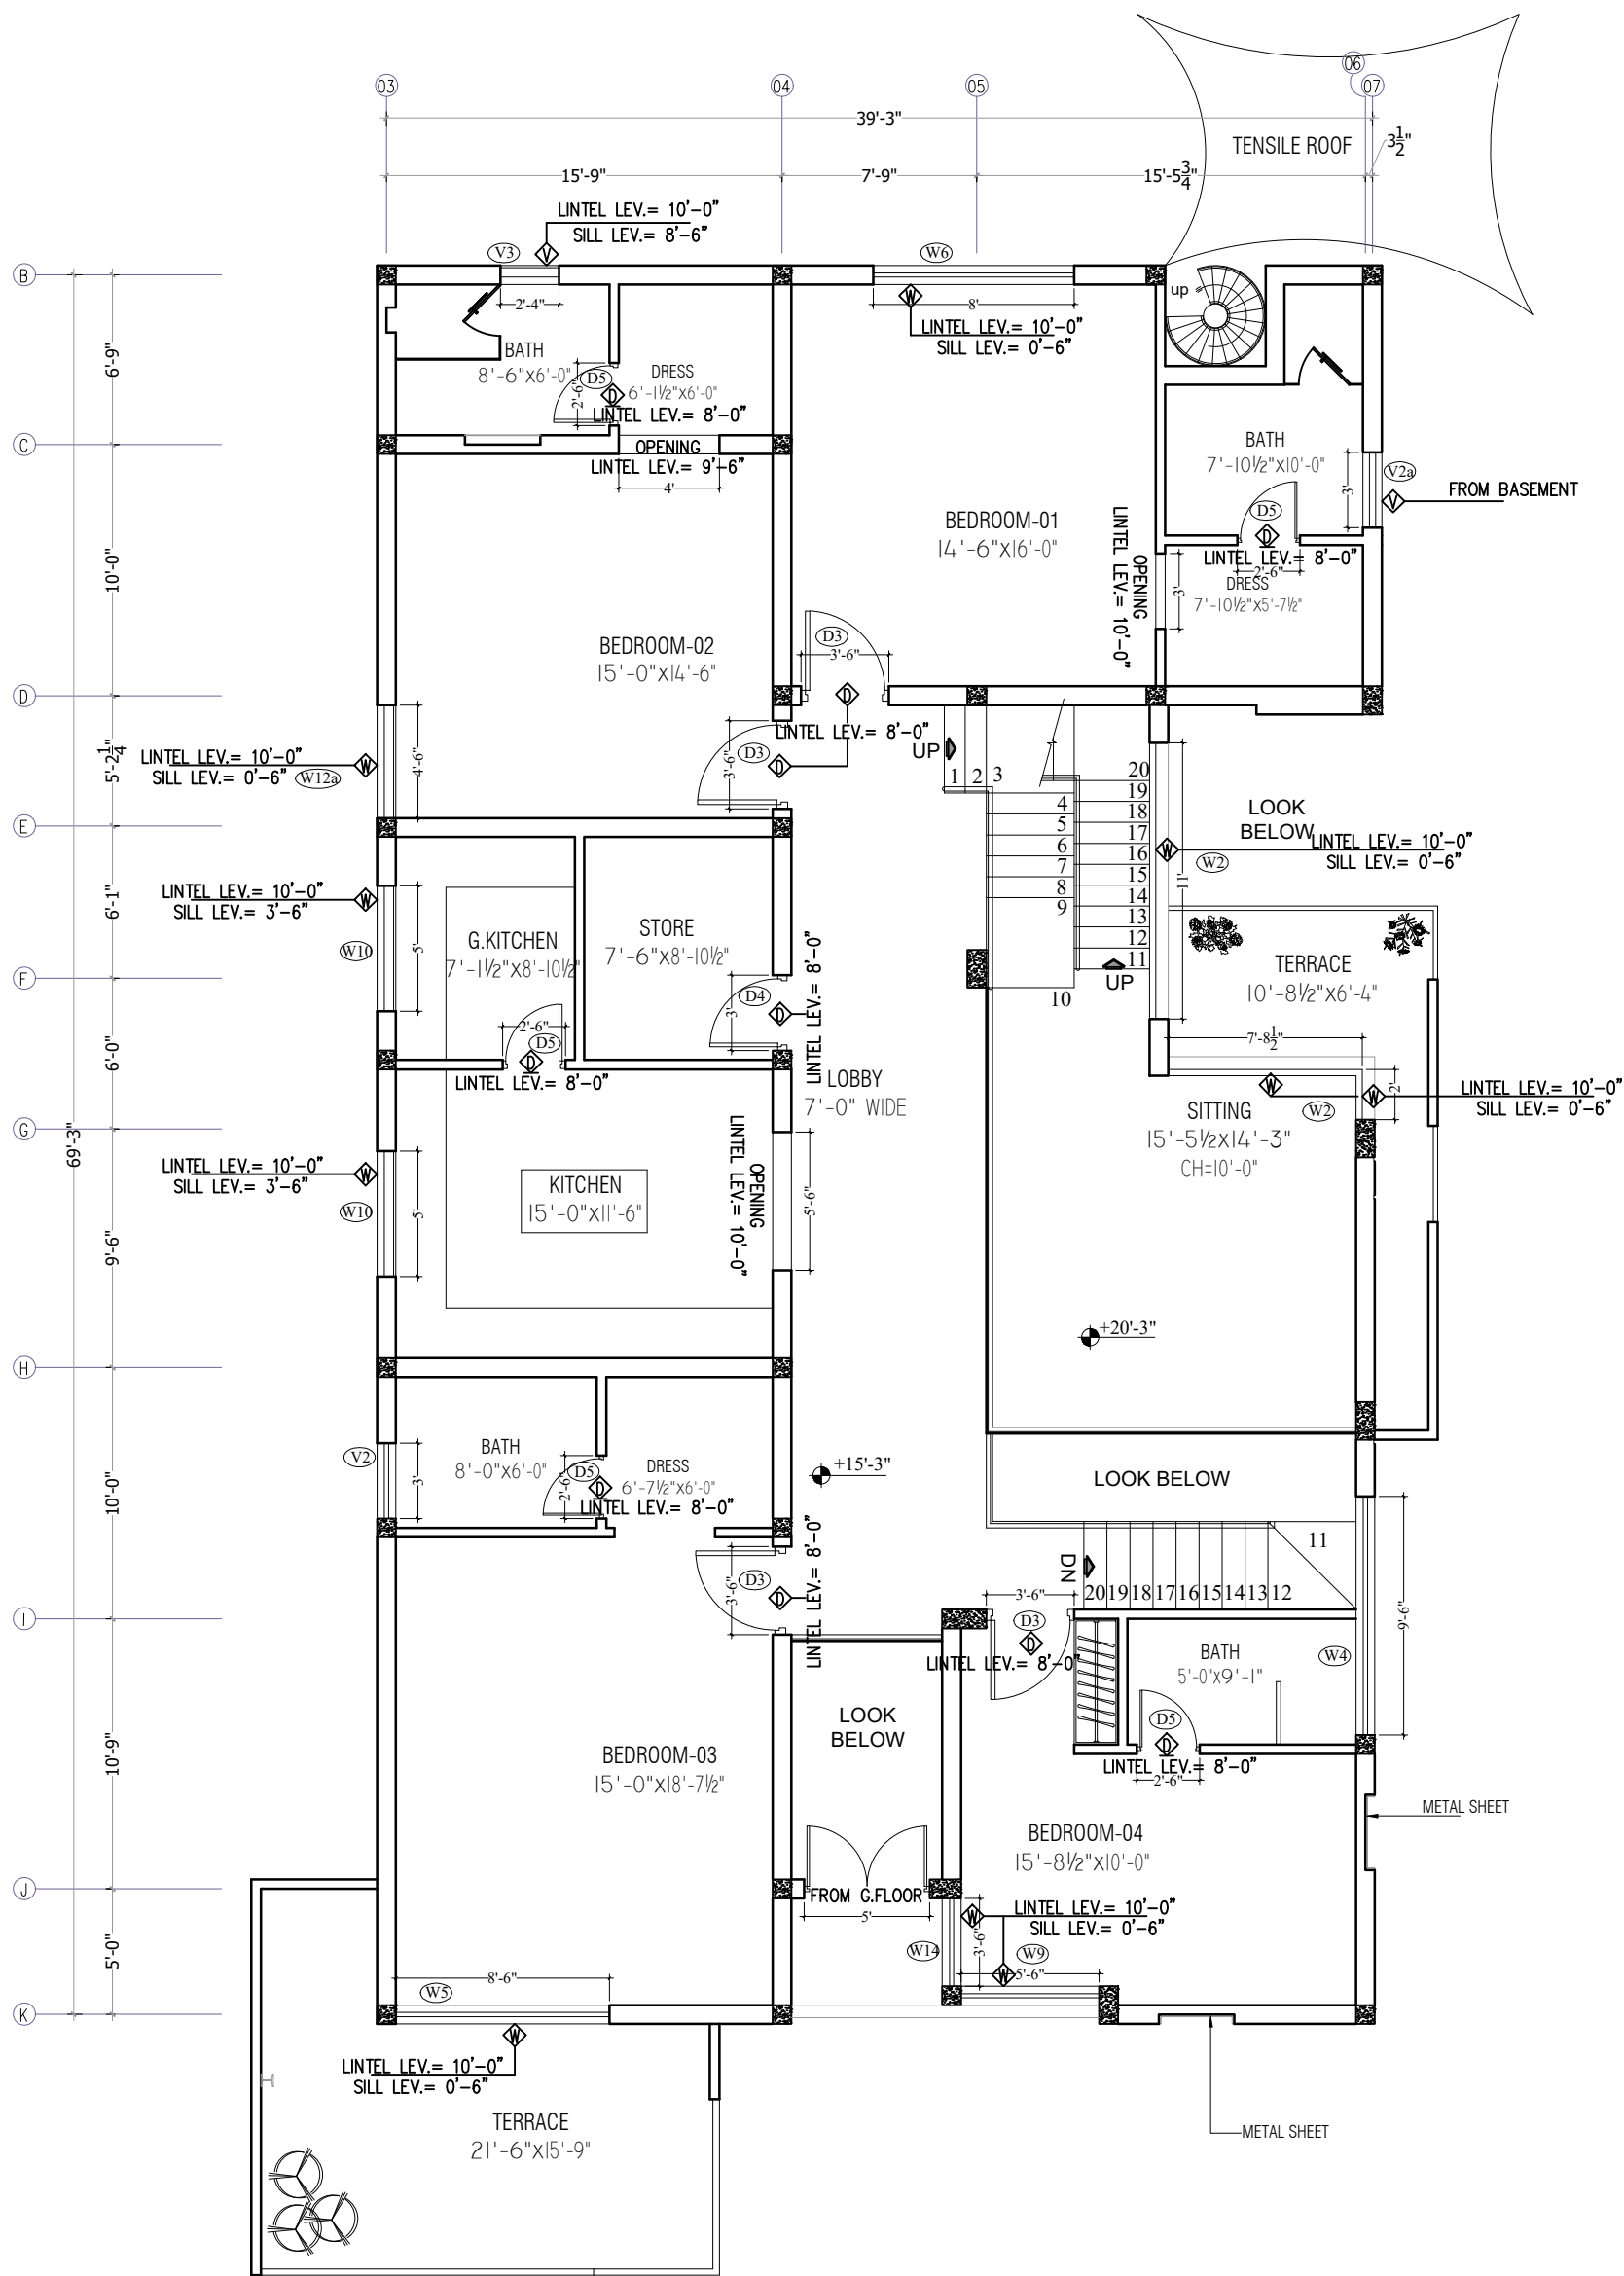

FIRST FLOOR PLAN

DRAWING NO.	DESIGN BUILD LIVE			DATE.	CLIENT.	TITLE.
A-23	ARCHITECTURE , INTERIOR DESIGN , FURNITURE & CONSTRUCTION OFFICE: PLAZA # 17-A, BUSINESS BAY, SECTOR-F, DHA-1 RAWALPINDI. UAN: 0334-2226666			JAN, 2026	MR. MUHAMMAD SHAKIR SHAHID TAQI	SCHEDULE OF OPENING LAYOUT PLAN (FIRST FLOOR)
dbl Design Build Live	PROJECT ARCHITECT	DRAWN BY.	CHECKED BY:	THIS DRAWING SUPERSEDES ALL PREVIOUS DRAWINGS OF THE SAME TITLE	PROJECT. RESIDENCIAL PLOT # 1, STREET# CENTRAL BLVD , SECTOR- C, PHASE - IV, DHA ISLAMABAD.	ALL RIGHTS RESERVED. NO PART OF THIS DRAWING MAY BE REPRODUCED OR USED IN ANY FORM OR BY ANY MEANS WITHOUT THE PRIOR PERMISSION OF HOLZINN HOME, ARCHITECTS.
	AR. HOOR GARDEZI	RIZWAN TARIQ SCALE. NTS	AR. MOHSIN ALEE			

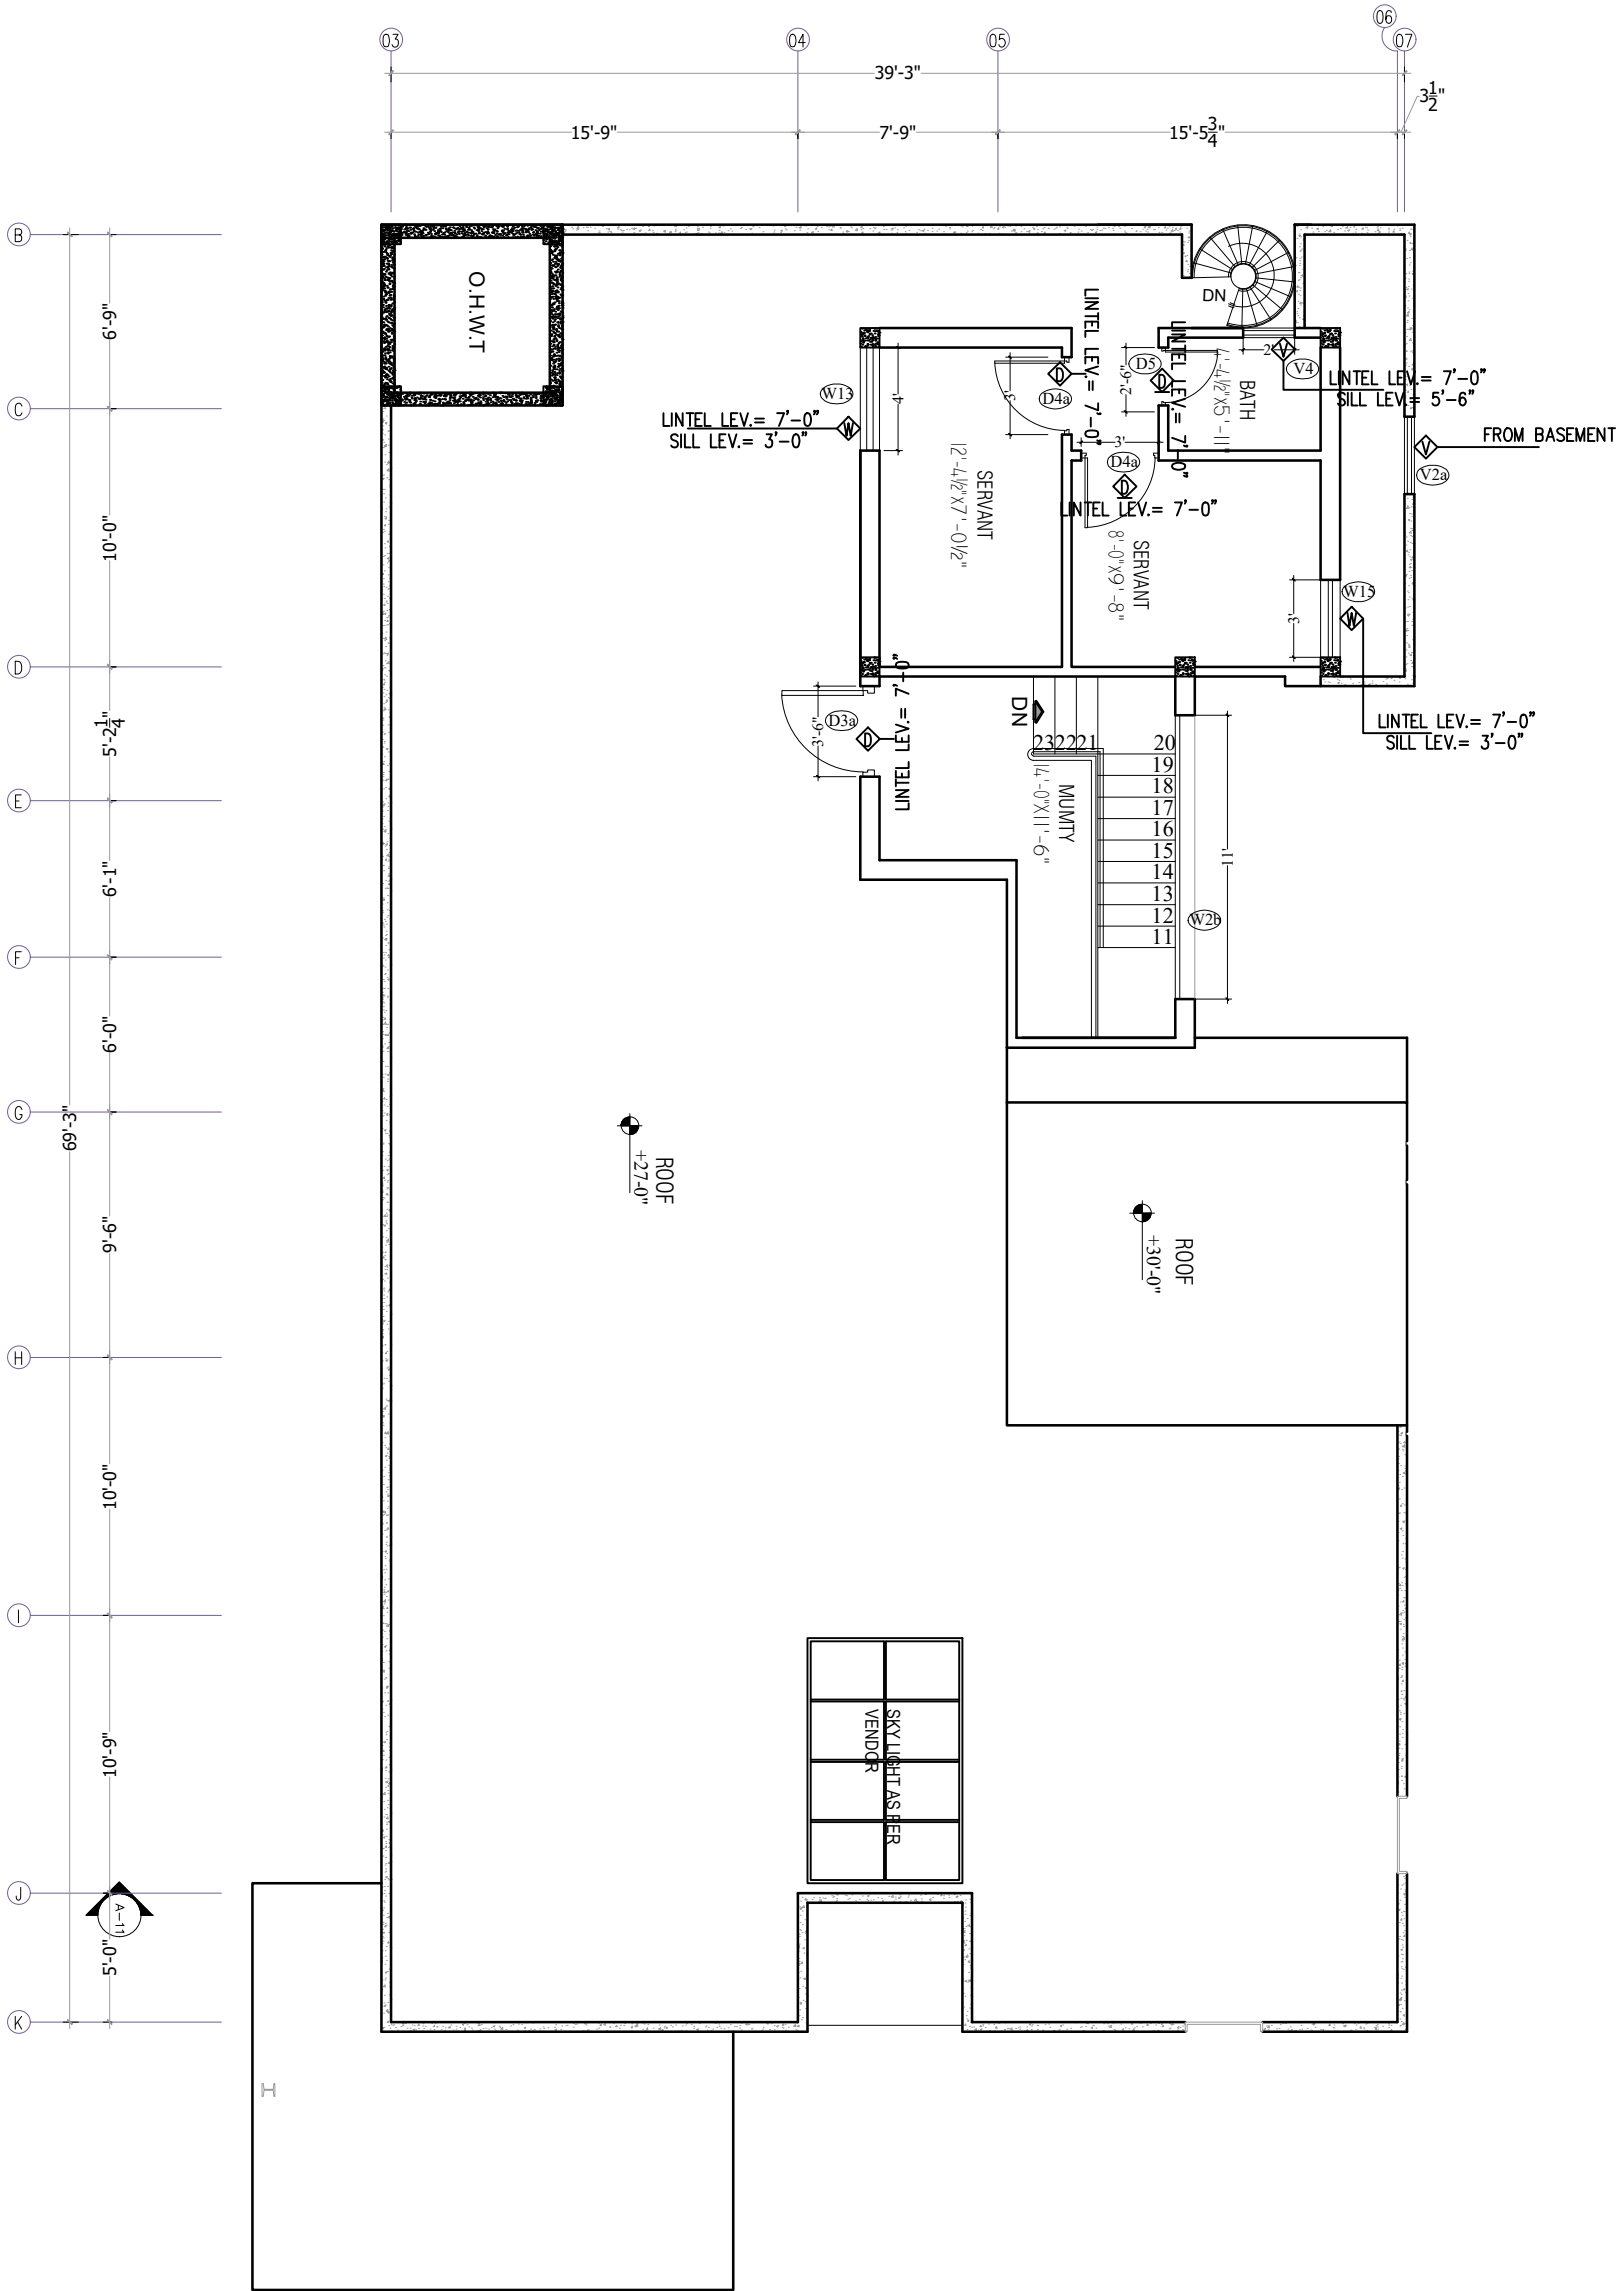

MUMTY FLOOR PLAN

DRAWING NO.	DESIGN BUILD LIVE			DATE.	CLIENT.	TITLE.
A-24	ARCHITECTURE , INTERIOR DESIGN , FURNITURE & CONSTRUCTION OFFICE: PLAZA # 17-A, BUSINESS BAY, SECTOR-F, DHA-1 RAWALPINDI. UAN: 0334-2226666			JAN, 2026	MR. MUHAMMAD SHAKIR SHAHID TAQI	SCHEDULE OF OPENING LAYOUT PLAN (MUMTY FLOOR)
dbl Design Build Live	PROJECT ARCHITECT AR. HOOR GARDEZI	DRAWN BY. RIZWAN TARIQ	CHECKED BY: AR. MOHSIN ALEE	THIS DRAWING SUPERSEDES ALL PREVIOUS DRAWINGS OF THE SAME TITLE	PROJECT. RESIDENCIAL PLOT # 1, STREET# CENTRAL BLVD , SECTOR- C, PHASE - IV, DHA ISLAMABAD.	ALL RIGHTS RESERVED. NO PART OF THIS DRAWING MAY BE REPRODUCED OR USED IN ANY FORM OR BY ANY MEANS WITHOUT THE PRIOR PERMISSION OF HOLZINN HOME, ARCHITECTS.
		SCALE. NTS				

OPENING SCHEDULE				
TYPE	SIZE	S.LEV.	LOCATION	QTY
D1	5'-0"x20'-0"	0'-0"	MAIN ENT.	1
D2	4'-7½"x8'-0"	0'-0"	DRAWING ROOM	1
D3	3'-6"x8'-0"	0'-0"	BEDROOM	9
D3a	3'-6"x7'-0"	0'-0"	MUMTY	1
D4	3'-0"x8'-0"	0'-0"	STORE	1
D4a	3'-0"x7'-0"	0'-0"	SERVANT	2
D5	2'-6"x8'-0"	0'-0"	BATH	15
D5a	2'-6"x7'-0"	0'-0"	BATH	1
D4B	2'-6"x6'-6"	0'-0"	SERVANT	1
D6	2'-3"x8'-0"	0'-0"	BATH	1
W1	14'-10½"+4'-11"x9'-6"	0'-6"	LIVING	2
W2	11'-0"x9'-6"	0'-6"	STAIR AREA	1
W2a	11'-0"x9'-6"	0'-6"	BEDROOM	1
W2b	11'-0"x6'-6"	0'-6"	MUMTY	1
W3	9'-9"x9'-6"	0'-6"	PASSAGE	2
W4	9'-8½"x9'-6"	0'-6"	SITTING AREA	1
W4	9'-6"x13'-0"	0'-6"	DRAWING & STAIR	2
W5	8'-6"x31'-0"	0'-6"	DINING & BEDROOM	2
W6	8'-0"x9'-6"	0'-6"	BEDROOM	2
W6a	8'-0"x6'-0"	4'-0"	BEDROOM	1
W7	6'-4½"x8'-6"	0'-6"	BEDROOM	2
W8	6'-0"x9'-6"	0'-6"	DINING	1
W9	5'-6"x9'-6"	0'-6"	DRAWING & BEDROOM	2
W10	5'-0"x6'-6"	3'-6"	FINE & G.KIT	4
W11	4'-7½"x9'-6"	0'-6"	DRAWING ROOM	1
W12	4'-6"x9'-0"	0'-6"	BEDROOM	1
W12a	4'-6"x9'-6"	0'-6"	BEDROOM	1
W13	4'-0"x4'-0"	3'-0"	SERVANT ROOM	1
W14	3'-6"x9'-6"	0'-6"	DRAWING & BEDROOM	2
W15	3'-0"x4'-0"	3'-0"	SERVANT ROOM	1
W16	2'-0"x6'-6"	3'-6"	FINE & G.KIT	1
V1	4'-0"x1'-6"	8'-6"	BATH	1
V2	3'-0"x1'-6"	8'-6"	BATH	5
V2a	3'-0"x26'-6"	0'-0"	BATH	1
V3	2'-4"x1'-6"	8'-6"	BATH	1
V4	2'-0"x1'-6"	5'-6"	BATH	1

DRAWING NO. A-25	DESIGN BUILD LIVE ARCHITECTURE , INTERIOR DESIGN , FURNITURE & CONSTRUCTION OFFICE: PLAZA # 17-A, BUSINESS BAY, SECTOR-F, DHA-1 RAWALPINDI. UAN: 0334-2226666		DATE. JAN, 2026	CLIENT. MR. MUHAMMAD SHAKIR SHAHID TAQI	TITLE. DOOR & WINDOW SCHEDULE DETAIL
dbl ■■■■ Design Build Live	PROJECT ARCHITECT AR. HOOR GARDEZI	DRAWN BY. RIZWAN TARIQ SCALE. NTS	CHECKED BY: AR. MOHSIN ALEE	THIS DRAWING SUPERSEDES ALL PREVIOUS DRAWINGS OF THE SAME TITLE	PROJECT. RESIDENCIAL PLOT # 1, STREET# CENTRAL BLVD , SECTOR- C, PHASE - IV, DHA ISLAMABAD.
ALL RIGHTS RESERVED. NO PART OF THIS DRAWING MAY BE REPRODUCED OR USED IN ANY FORM OR BY ANY MEANS WITHOUT THE PRIOR PERMISSION OF HOLZINN HOME, ARCHITECTS.					